

Auditorium Parco della Musica



In 1993, the City of Rome launched an international invitations competition (9 participants) for the creation of a multifunctional complex designed to host musical and cultural events. The Renzo Piano Building Workshop project introduces a novelty to the call for tenders: do not group the three rooms in one building, but make three independent buildings. The three rooms are arranged symmetrically around an empty space. There is a fourth room, Cavea, an open-air amphitheater for performances and concerts, where about 3,000 spectators can be found. The three halls are conceived as real musical instruments. There are three large «harmonic boxes», with different capacities and features, structurally separated to enhance acoustic insulation.

Dati Progetto

Competition	1994
Construction	1996 - 2002
Site area	56000 m2
Total floor area	55000 m2
Open space and gardens	40000 m2
Height	34 m
Floors	4
Sala Santa Cecilia	2800 seats
Sala Sinopoli	1200 seats
Sala Petrassi	750 seats
Amphitheater	3000 seats

Credits

Client	City of Rome
Architect	Renzo Piano Building Workshop, architects
Consultants	Competition: Ove Arup & Partners (structure and services); Müller Bbm (acoustics); Davis Langdon & Everest (cost control); F.Zagari, E.Trabella (landscaping); Tecnocamere (fire prevention) Design Development: Studio Vitone & Associati (structure); Manens Intertecnica (services); Müller Bbm (acoustics); T. Gatehouse, Austin Italia (cost control); F. Zagari, E. Trabella (landscaping); Tecnocons (fire prevention); P.L. Cerri (graphic)

design)

Construction phase: Studio Vitone & Associati (structure); Manens Intertecnica (services); Müller Bbm (acoustics); Techint / Drees & Sommer (site supervision)

Immagini



Subject

The ancient remains of a Roman Villa from the Republican age were found during the digging of the foundation. Accordingly, adjusted his scheme widening the space between the two of his auditoriums, to exhibit the archeological dig on permanent, open-air

Date

Image Code

Rom_001

Author

Berengo Gardin, Gianni

Copyright

Berengo Gardin, Gianni



Subject

Excavations

Date

Image Code

Rom_405

Author

Berengo Gardin, Gianni

Copyright

Berengo Gardin, Gianni



Subject	View of the construction phase
Date	
Image Code	Rom_061
Author	Berengo Gardin, Gianni
Copyright	Berengo Gardin, Gianni



Subject

View of the construction phase

Date

Image Code

Rom_078

Author

Gherardi, Paolo Studio Fotografico Paolo Gherardi

Copyright

Gherardi, Paolo Studio Fotografico Paolo Gherardi



Subject

View of the construction phase

Date

Image Code

Rom_083

Author

Gherardi, Paolo Studio Fotografico Paolo Gherardi

Copyright

Gherardi, Paolo Studio Fotografico Paolo Gherardi



Subject	View of the construction phase
---------	--------------------------------

Date	
------	--

Image Code	Rom_041
------------	---------

Author	Berengo Gardin, Gianni
--------	------------------------

Copyright	Berengo Gardin, Gianni
-----------	------------------------



Subject	Phase of the construction - 1200 seats hall
---------	---

Date

Image Code	Rom_046
------------	---------

Author	Berengo Gardin, Gianni
--------	------------------------

Copyright	Berengo Gardin, Gianni
-----------	------------------------



Subject	Construction phase
Date	
Image Code	Rom_195
Author	Pierandrei, Alessandro M.
Copyright	RPBW - Renzo Piano Building Workshop Architects



Subject	Construction phase
---------	--------------------

Date

Image Code	Rom_112
------------	---------

Author	Berengo Gardin, Gianni
--------	------------------------

Copyright	Berengo Gardin, Gianni
-----------	------------------------



Subject	Construction phase
Date	
Image Code	Rom_099
Author	Berengo Gardin, Gianni
Copyright	Berengo Gardin, Gianni



Subject	Construction phase - Detail
---------	-----------------------------

Date	
------	--

Image Code	Rom_096
------------	---------

Author	Berengo Gardin, Gianni
--------	------------------------

Copyright	Berengo Gardin, Gianni
-----------	------------------------



Subject	The structure of the roof is made of Austrian pine's beams
Date	
Image Code	Rom_042
Author	Berengo Gardin, Gianni
Copyright	Berengo Gardin, Gianni



Subject	Detail of the wooden beams of the roof structure
---------	--

Date	
------	--

Image Code	Rom_049
------------	---------

Author	Berengo Gardin, Gianni
--------	------------------------

Copyright	Berengo Gardin, Gianni
-----------	------------------------



Subject	Construction phase - 750 seats hall
---------	-------------------------------------

Date	
------	--

Image Code	Rom_045
------------	---------

Author	Berengo Gardin, Gianni
--------	------------------------

Copyright	Berengo Gardin, Gianni
-----------	------------------------



Subject**Assembly phase**

Date

Image Code**Rom_C360**

Author**Maggi, Moreno**

Copyright**RPBW - Renzo Piano Building Workshop Architects**



Subject	Cover assembly phase
Date	
Image Code	Rom_C361
Author	Maggi, Moreno
Copyright	RPBW - Renzo Piano Building Workshop Architects



Subject	Assembly phase
Date	
Image Code	Rom_116
Author	Berengo Gardin, Gianni
Copyright	Berengo Gardin, Gianni



Subject	Assembly phase
Date	
Image Code	Rom_119
Author	Berengo Gardin, Gianni
Copyright	Berengo Gardin, Gianni



Subject	Structure assembly phase
Date	
Image Code	Rom_267
Author	Maggi, Moreno
Copyright	RPBW - Renzo Piano Building Workshop Architects



Subject	Structure assembly phase
---------	--------------------------

Date	
------	--

Image Code	Rom_070
------------	---------

Author	Berengo Gardin, Gianni
--------	------------------------

Copyright	Berengo Gardin, Gianni
-----------	------------------------



Subject	Structure assembly phase
Date	
Image Code	Rom_C369
Author	Maggi, Moreno
Copyright	RPBW - Renzo Piano Building Workshop Architects



Subject	View of one of the external shells of auditorium
Date	
Image Code	Rom_065
Author	Berengo Gardin, Gianni
Copyright	Berengo Gardin, Gianni



Subject	Construction phase
Date	
Image Code	Rom_115
Author	Berengo Gardin, Gianni
Copyright	Berengo Gardin, Gianni



Subject	Construction phase
Date	
Image Code	Rom_126
Author	Maggi, Moreno
Copyright	Maggi, Moreno



Subject	Construction phase
Date	
Image Code	Rom_131
Author	Berengo Gardin, Gianni
Copyright	Berengo Gardin, Gianni



Subject

Aerial view of the Parco della Musica: three halls, as “upturned mandolins”, are surrounded by a large green area that opens out into the amphitheatre

Date

Image Code

Rom_436

Author

Ippoliti, Aldo

Copyright

RPBW - Renzo Piano Building Workshop Architects



Subject	External view of the building
Date	2003-02-01
Image Code	Rom_465
Author	Cano, Enrico
Copyright	RPBW - Renzo Piano Building Workshop Architects



Subject	View of the 3 hall and the archaeological remains
Date	2003-02-01
Image Code	Rom_449
Author	Maggi, Moreno
Copyright	RPBW - Renzo Piano Building Workshop Architects



Subject	Detail of the lead skin
Date	2003-11-28
Image Code	Rom_C444
Author	Maggi, Moreno
Copyright	RPBW - Renzo Piano Building Workshop Architects



Subject	Interior of 2800 - seat hall during a concert. The orchestra platform is placed midway between the center and rear of the symphony hall, allowing for a tier of seats behind the performers
---------	---

Date	
------	--

Image Code	Rom_C423
------------	----------

Author	Maggi, Moreno
--------	---------------

Copyright	RPBW - Renzo Piano Building Workshop Architects
-----------	---



Subject	Interior of 1200 - seat hall
---------	------------------------------

Date	
------	--

Image Code	Rom_C297
------------	----------


Author	Maggi, Moreno
--------	---------------

Copyright	RPBW - Renzo Piano Building Workshop Architects
-----------	---




Subject	Interior of 750 - seat hall
Date	
Image Code	Rom_265
Author	Maggi, Moreno
Copyright	RPBW - Renzo Piano Building Workshop Architects

Disegni

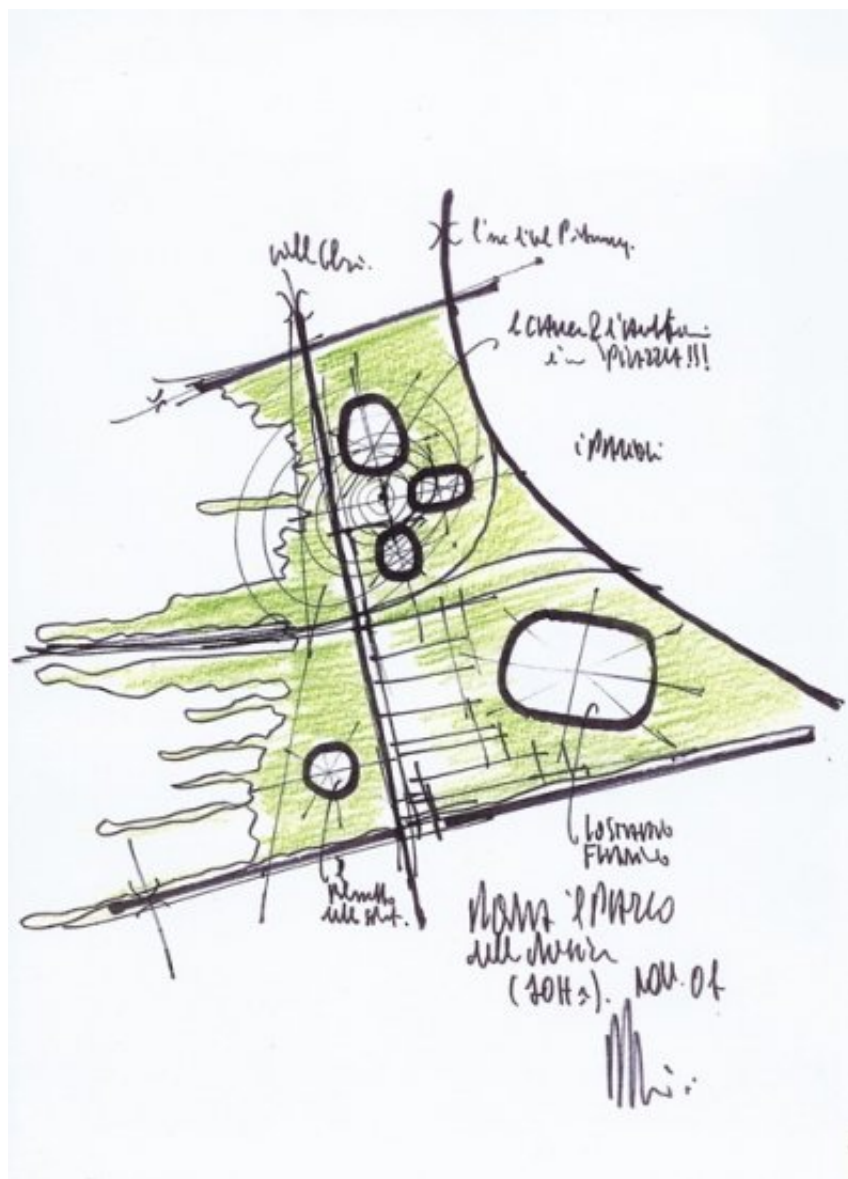

Title	Roma il Parco della Musica
Scale	-
Dimensione	A4
Date	(2001/11)
Drawing number	AE-e-5.055


Drawing code	ROM-rp_098
Author	Renzo Piano
Copyright	Renzo Piano

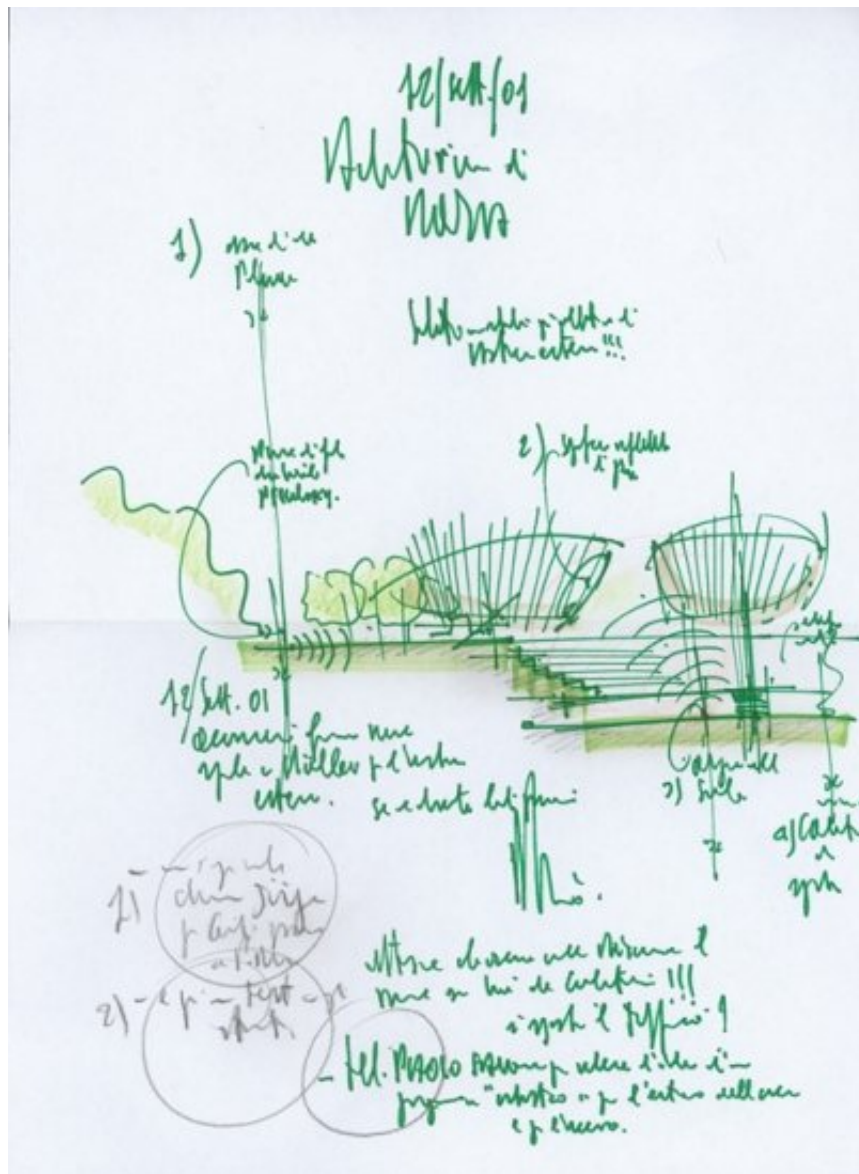


Title	Auditorium di Roma
Scale	-
Size	-
Date	2001/09/12
Drawing number	AE-e-5.055
Drawing code	ROM-rp_097

Author	Renzo Piano
--------	-------------

Copyright	Renzo Piano
-----------	-------------

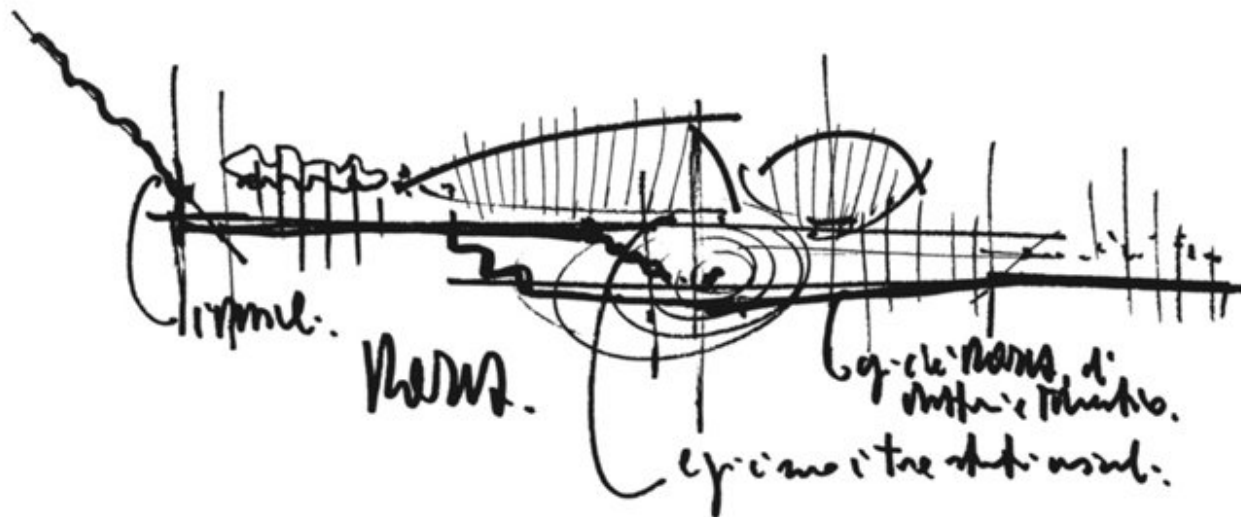


Title	Roma
Scale	-
Size	-
Date	2002/04/21
Drawing number	AE-e-5.055
Drawing code	ROM-rp_110
Author	Renzo Piano
Copyright	Renzo Piano

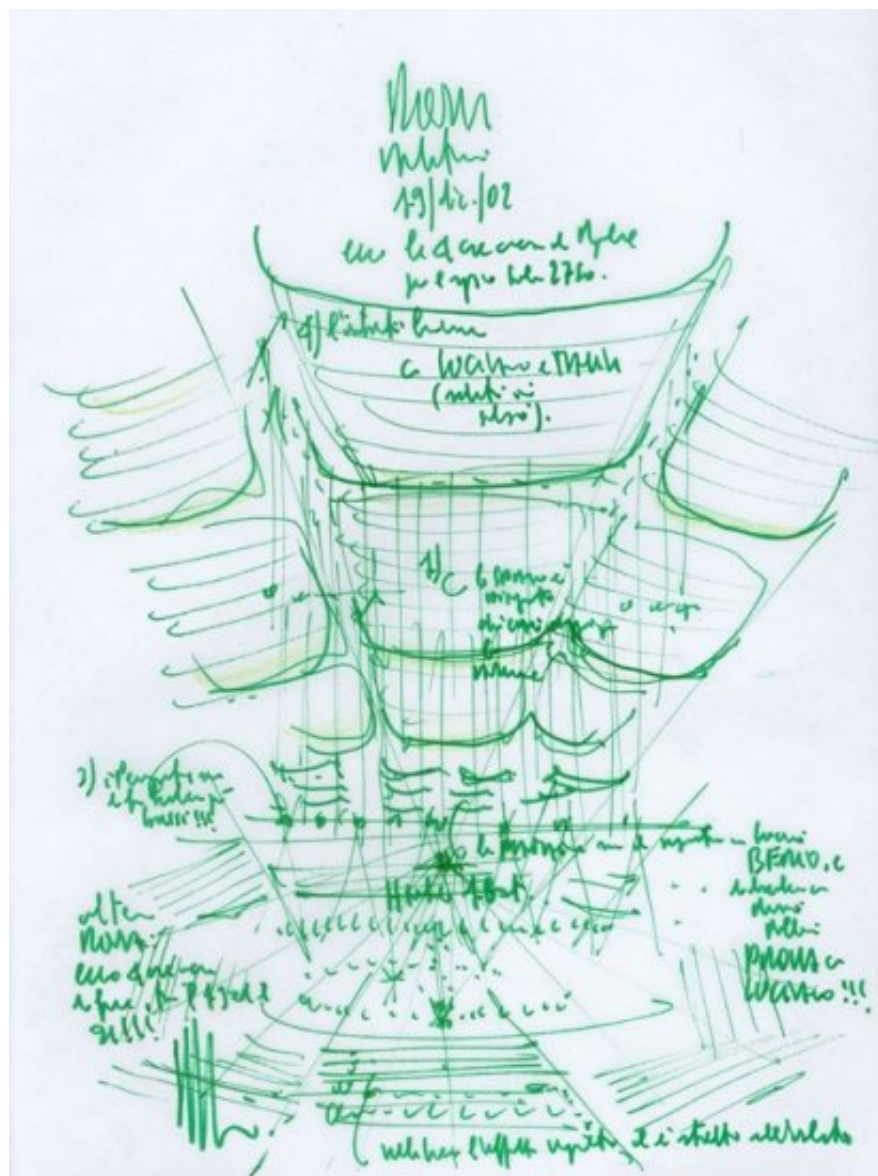


Title	Roma Auditorium
Scale	-
Date	2002/12/19
Drawing number	AE-e-5.055
Drawing code	ROM-rp_098
Author	Renzo Piano

Copyright

Renzo Piano

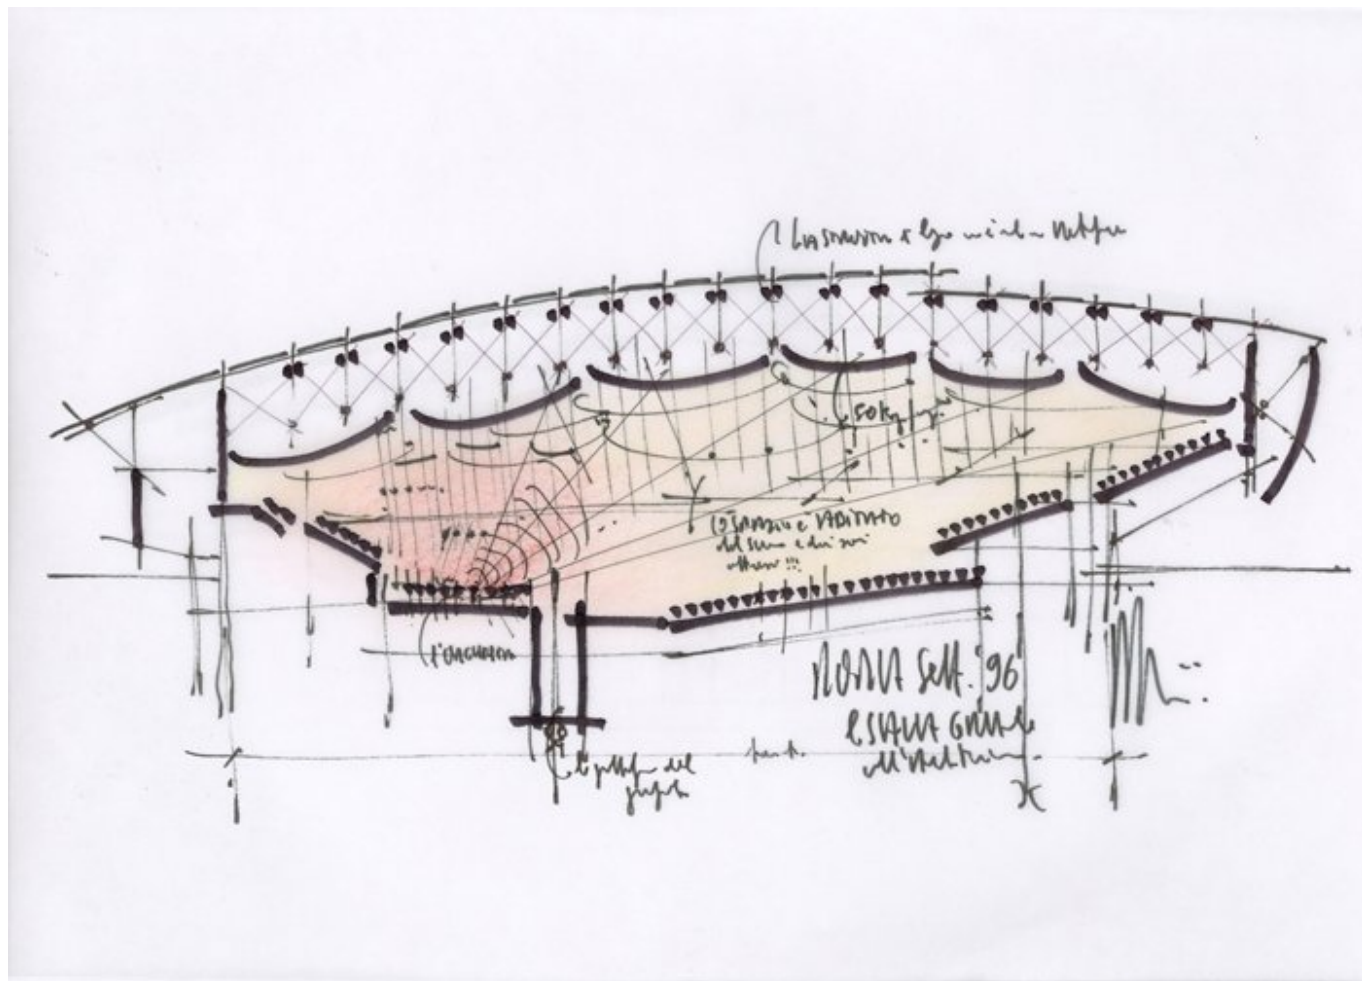


Title	La sala grande dell'Auditorium
Scale	-
Size	A4
Date	(1996/09)
Drawing number	AE-e-5.055
Drawing code	ROM-rp_092
Author	Renzo Piano
Copyright	Renzo Piano

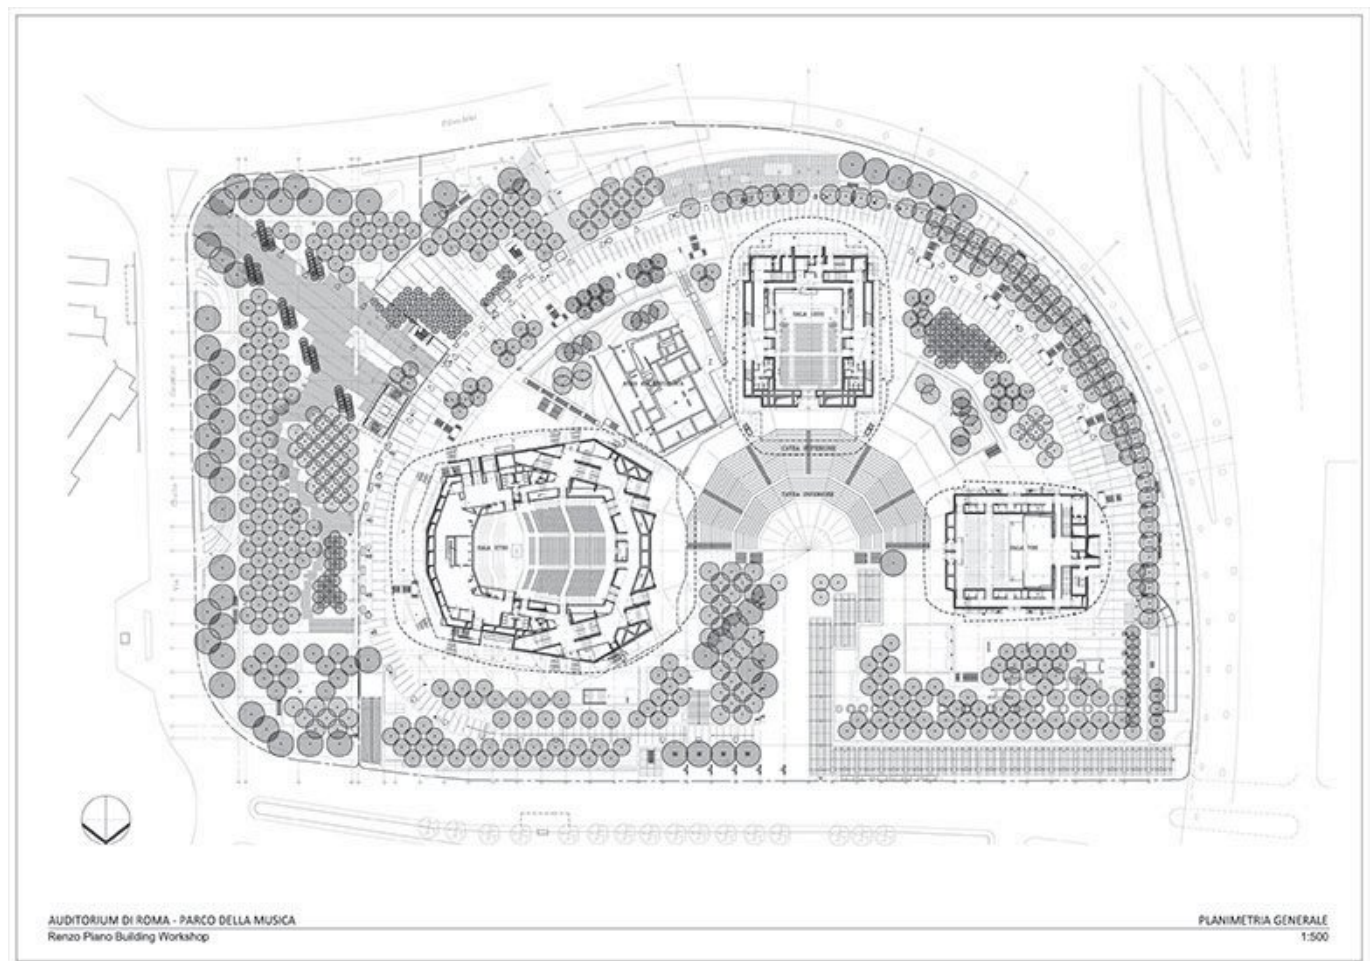

Title	Site plan - Stalls level
Scale	1:500
Date	1994 - 2002
Drawing number	-
Drawing code	ROM_h_DW_001
Author	Renzo Piano Building Workshop
Copyright	Renzo Piano Building Workshop




Title	Site plan - Roof level
Scale	1:500
Date	1994 - 2002
Drawing number	-
Drawing code	ROM_h_DW_002
Author	Renzo Piano Building Workshop
Copyright	Renzo Piano Building Workshop

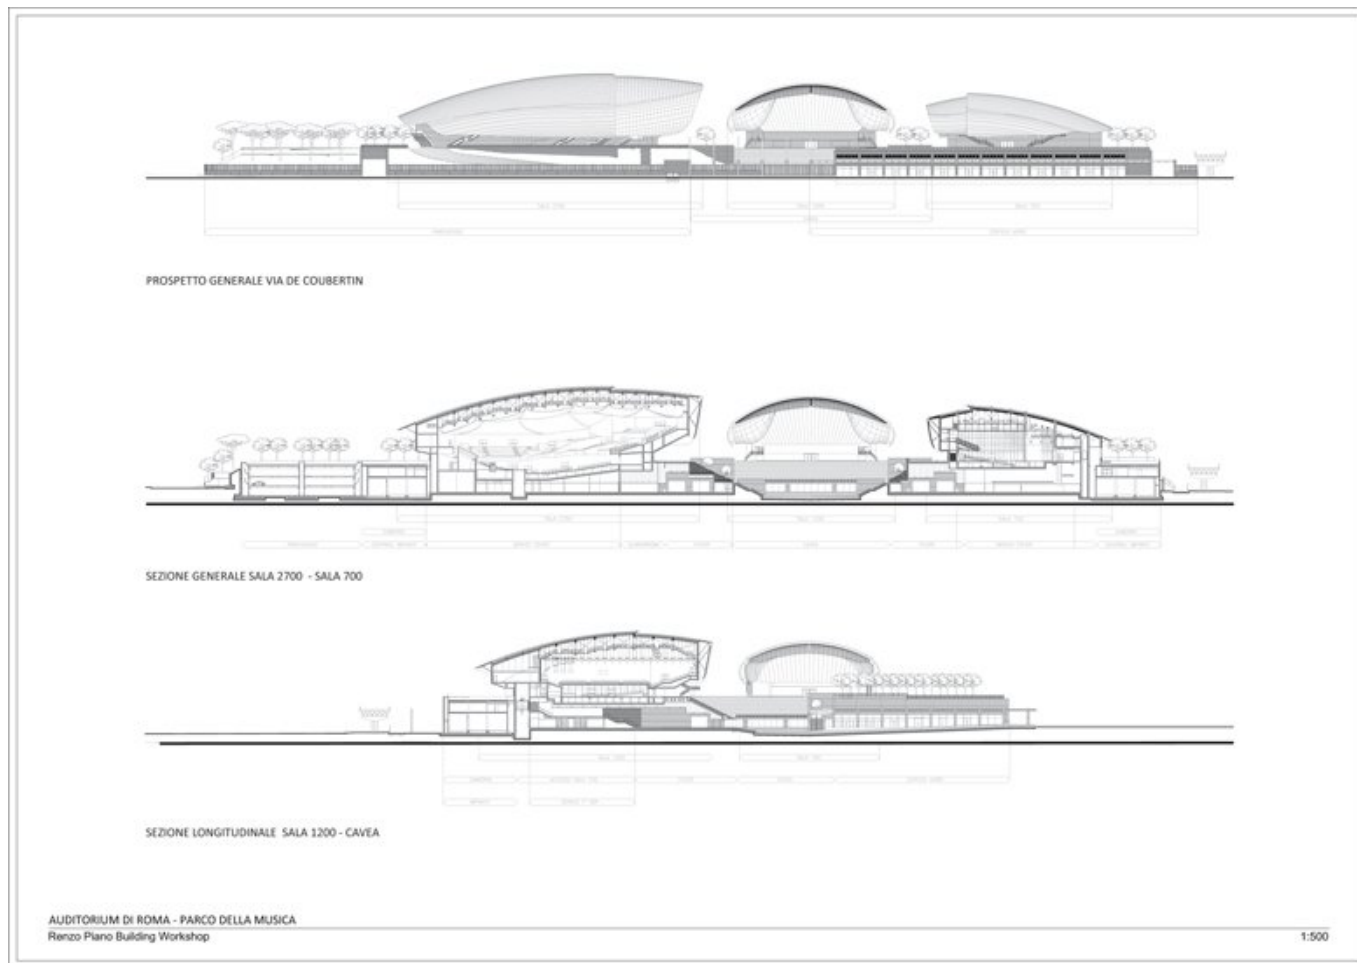


Title	General elevation - General sections
Scale	1:500
Date	1994 - 2002
Drawing number	-
Drawing code	ROM_h_DW_003
Author	Renzo Piano Building Workshop
Copyright	Renzo Piano Building Workshop


Title	Archaeological museum - Plan level +15.35
Scale	1:100
Date	2002/02
Drawing number	AE-m-1.001
Drawing code	ROM_m_DW_001
Author	Renzo Piano Building Workshop
Copyright	Renzo Piano Building Workshop

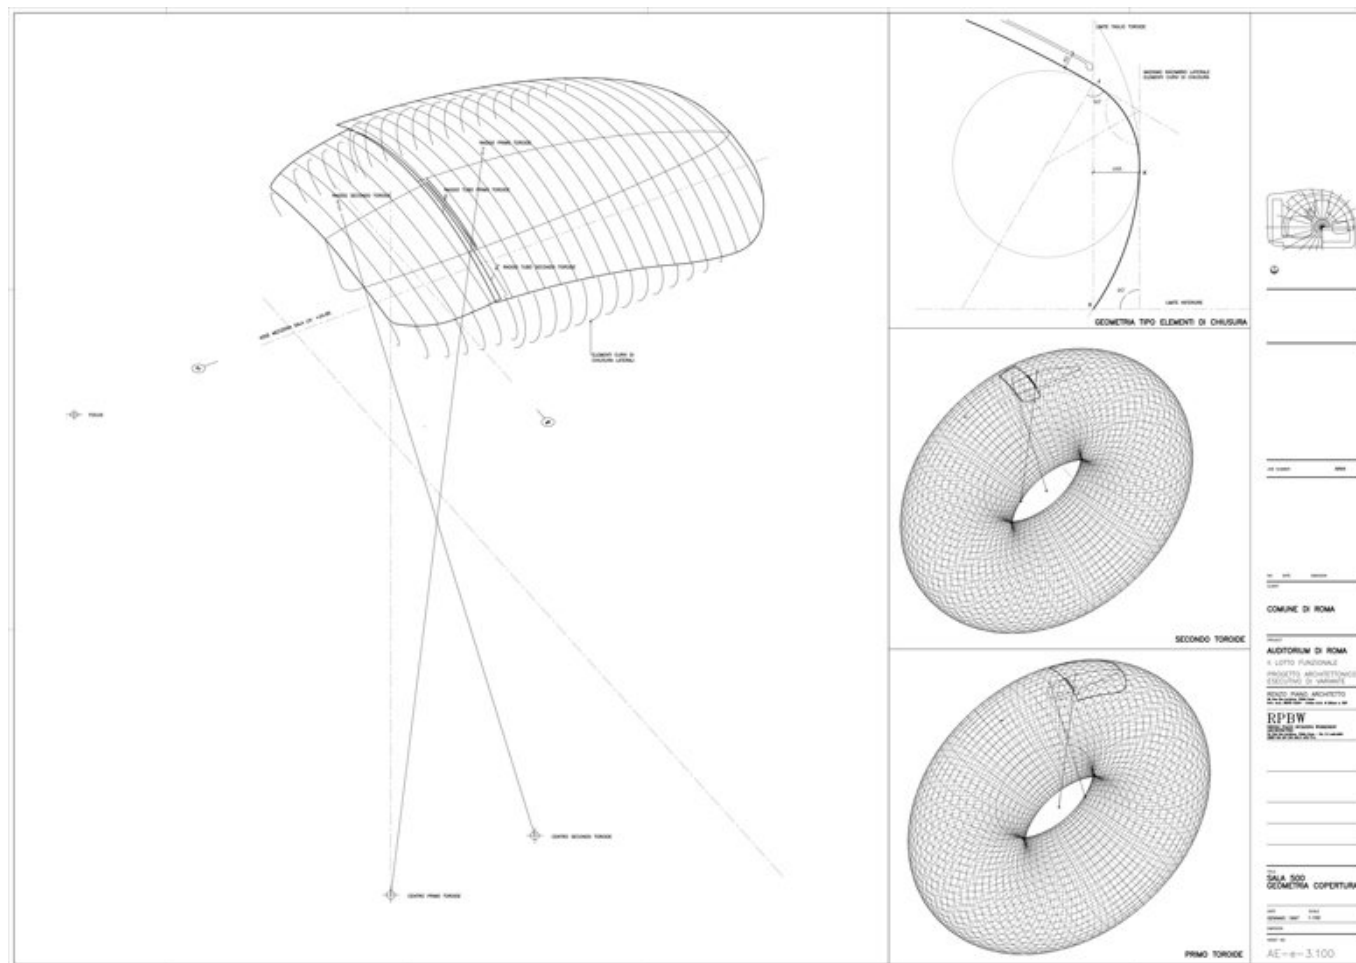

Title	500-seat hall - Roof geometry
Scale	1:100
Date	1997/01/01
Drawing number	AE-e-3.100
Drawing code	ROM_e_DW_032
Author	Renzo Piano Building Workshop
Copyright	Renzo Piano Building Workshop

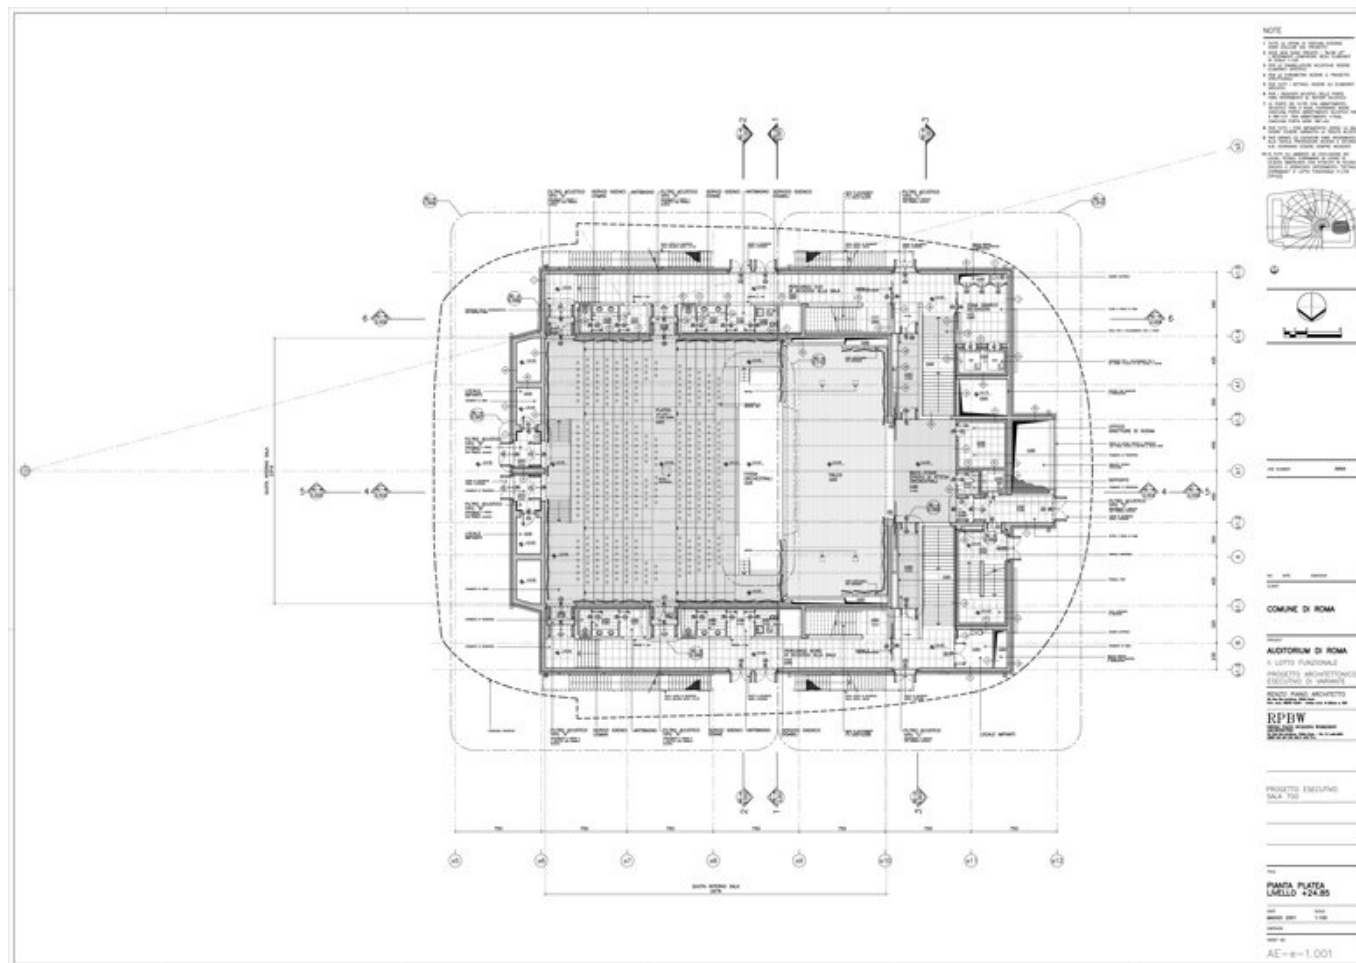

Title	700-seat hall - Stalls plan - Level +24.85
Scale	1:100
Date	2001/05/01
Drawing number	AE-e-1.001
Drawing code	ROM_e_DW_013
Author	Renzo Piano Building Workshop
Copyright	Renzo Piano Building Workshop

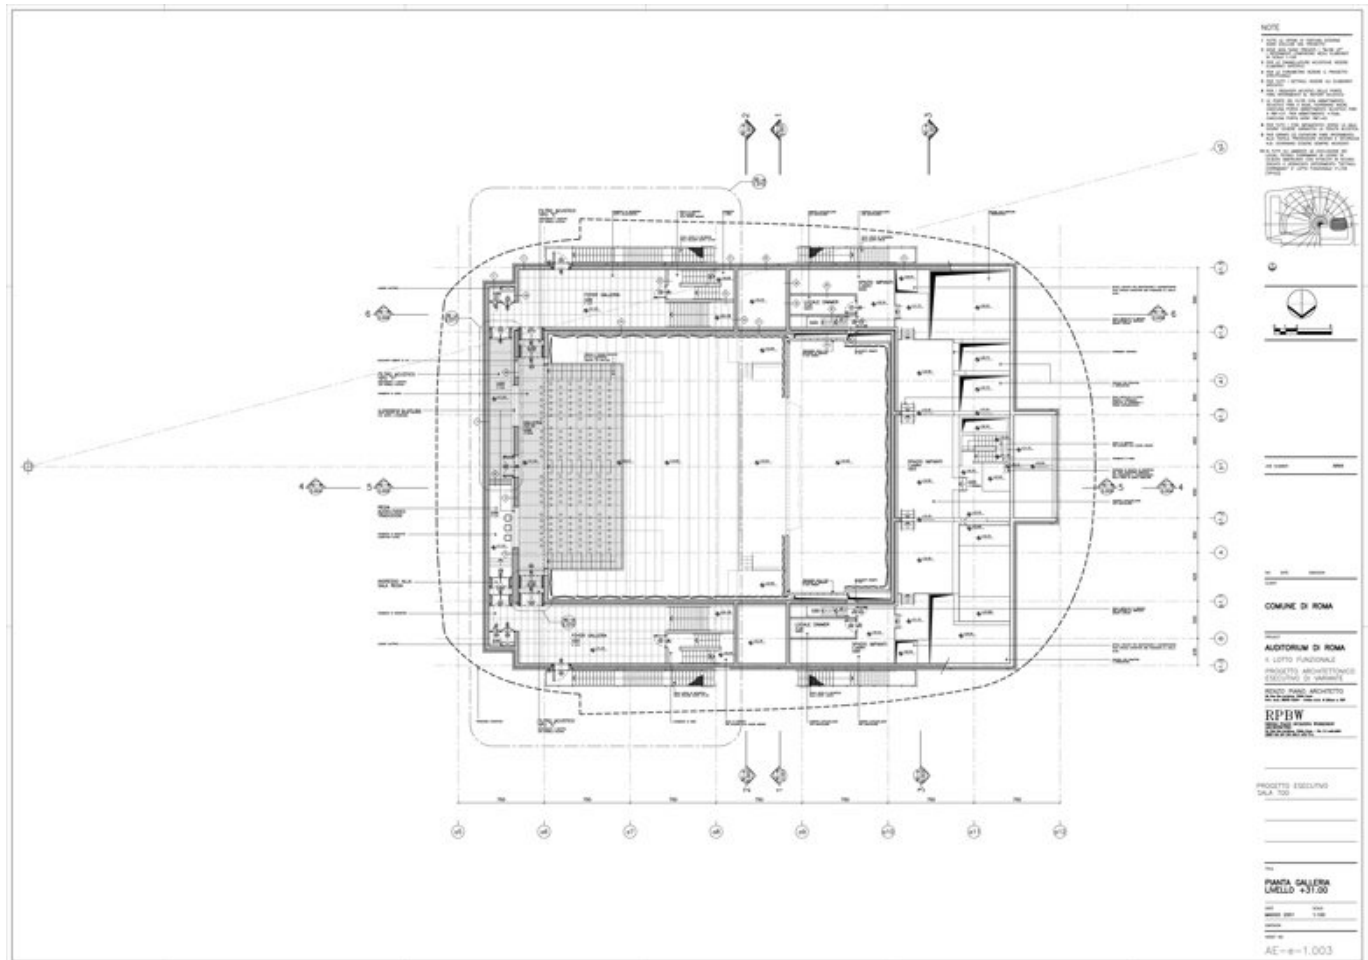

Title	700-seat hall - Balcony plan - Level +31.00
-------	---

Scale	1:100
-------	-------


Date	2001/05/01
------	------------

Drawing number	AE-e-1.003
----------------	------------


Drawing code	ROM_e_DW_015
--------------	--------------

Author	Renzo Piano Building Workshop
--------	-------------------------------

Copyright	Renzo Piano Building Workshop
-----------	-------------------------------

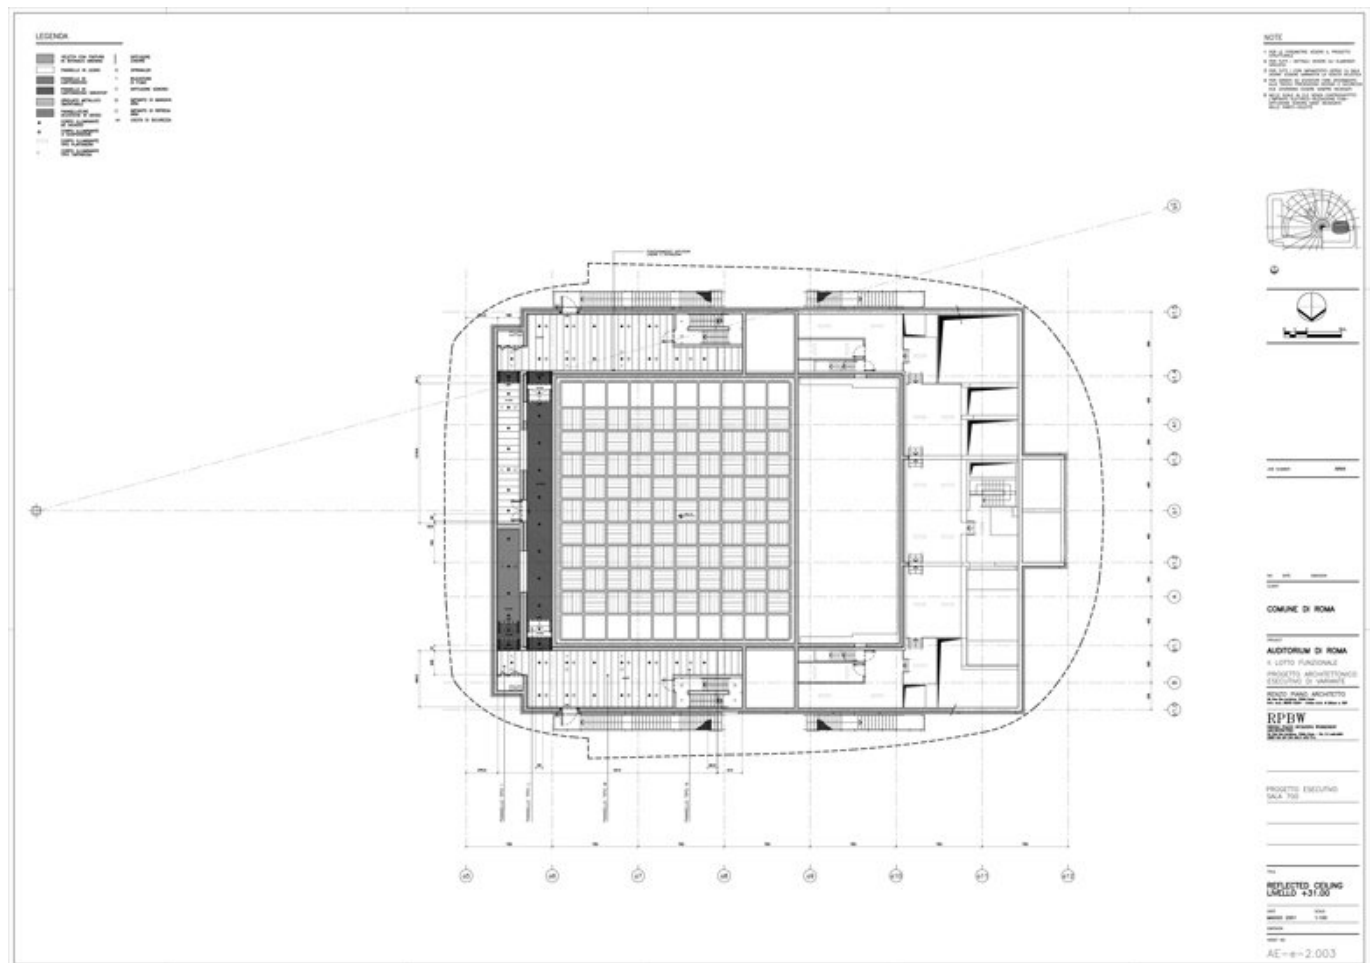

Title	700-seat hall -Reflected ceiling - Level + 31.00
Scale	1:100
Date	2001/05/01
Drawing number	AE-e-2.003
Drawing code	ROM_e_DW_027
Author	Renzo Piano Building Workshop
Copyright	Renzo Piano Building Workshop

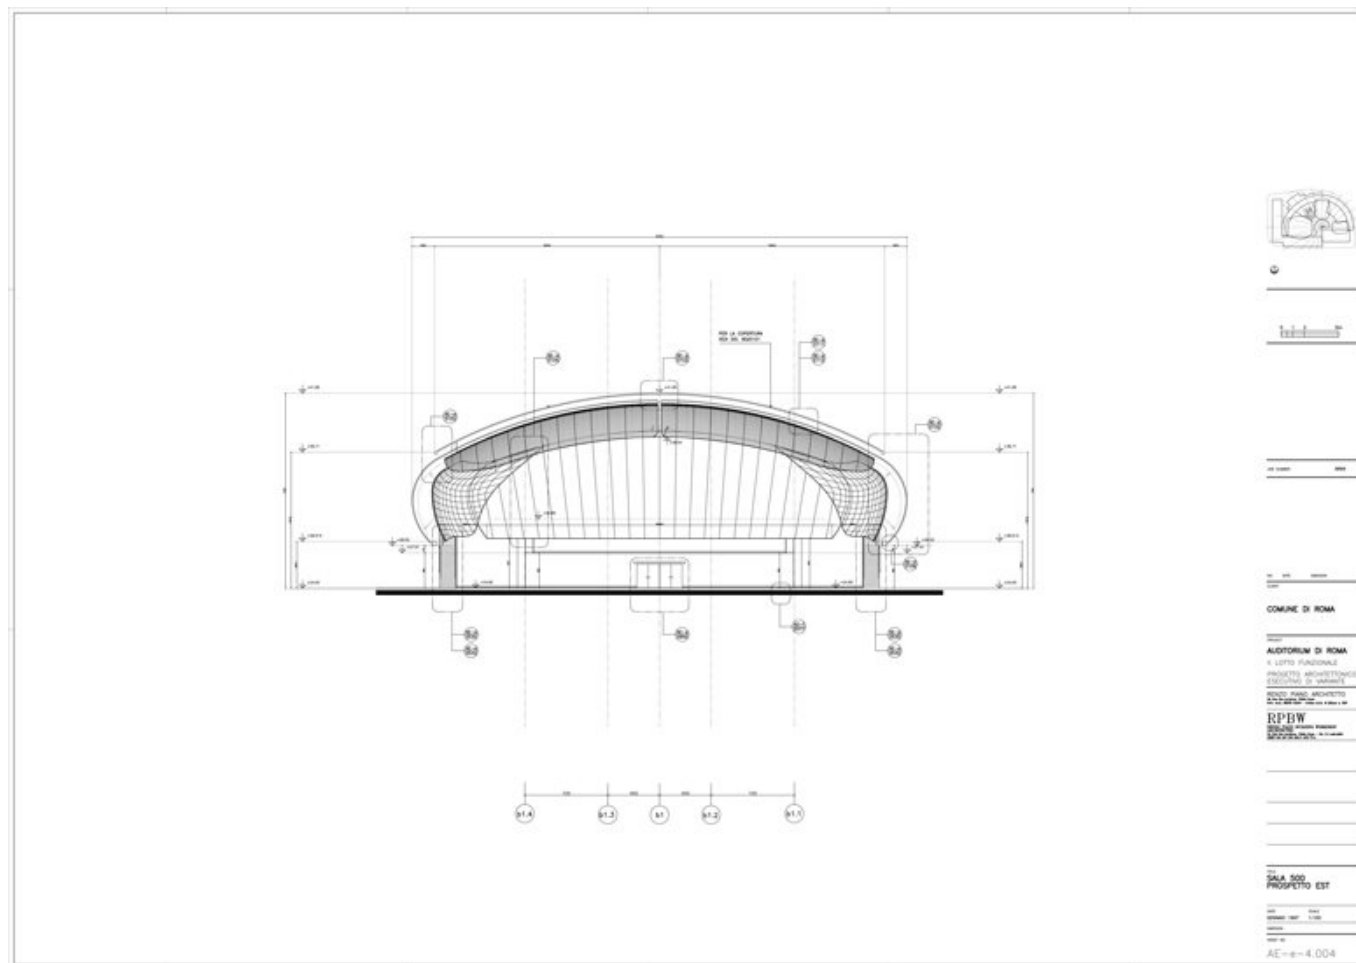

Title	500-seat hall - East Elevation
-------	--------------------------------

Scale	1:100
-------	-------


Date	1997/01/01
------	------------

Drawing number	AE-e-4.004
----------------	------------


Drawing code	ROM_e_DW_031
--------------	--------------

Author	Renzo Piano Building Workshop
--------	-------------------------------

Copyright	Renzo Piano Building Workshop
-----------	-------------------------------

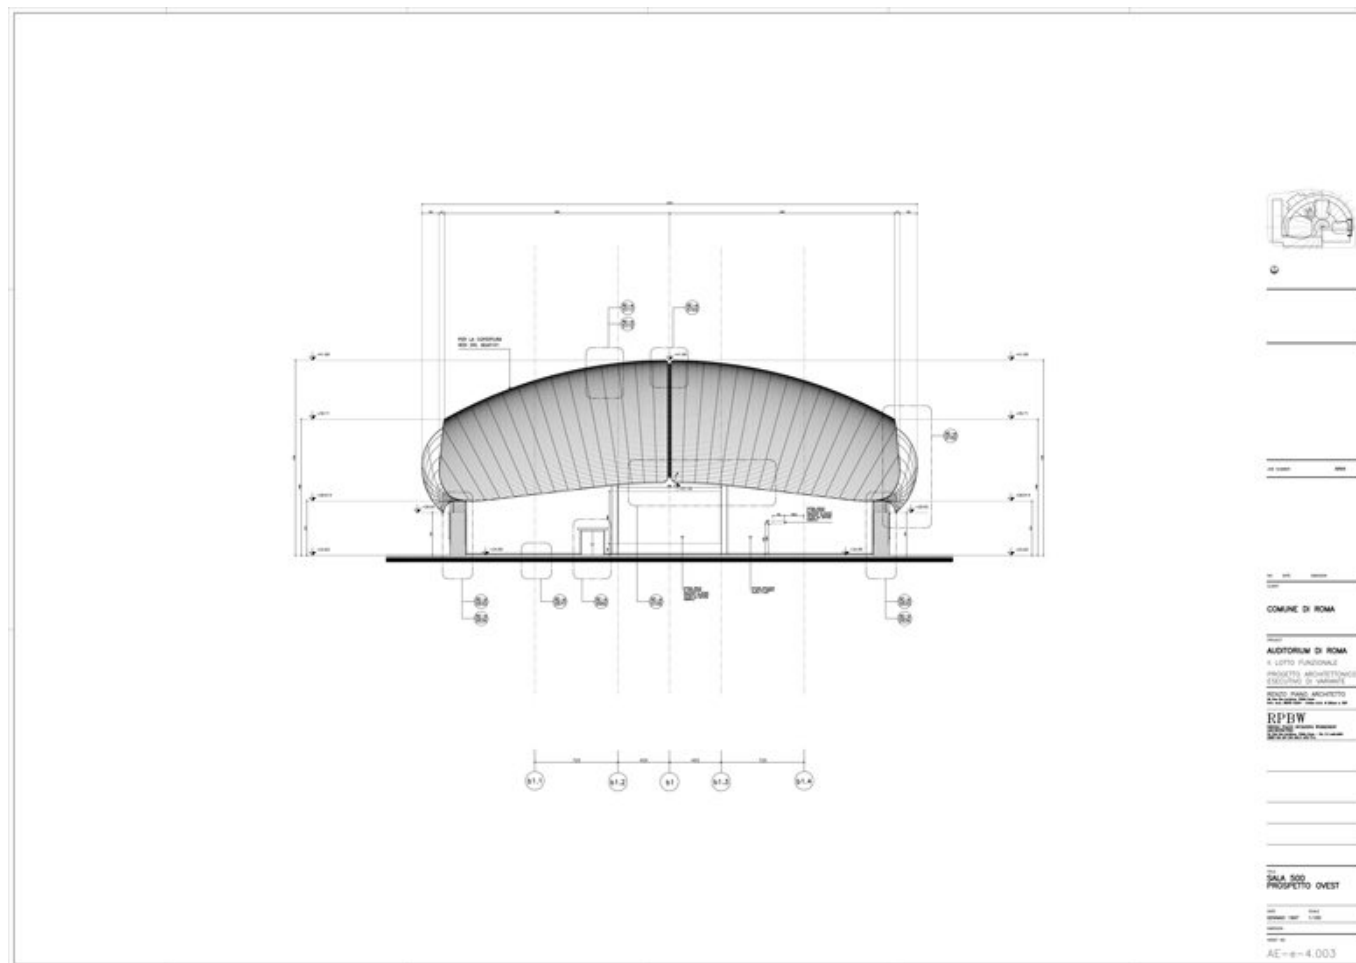

Title	700-seat hall - West Elevation
Scale	1:100
Date	1997/01/01
Drawing number	AE-e-4.003
Drawing code	ROM_e_DW_030
Author	Renzo Piano Building Workshop
Copyright	Renzo Piano Building Workshop

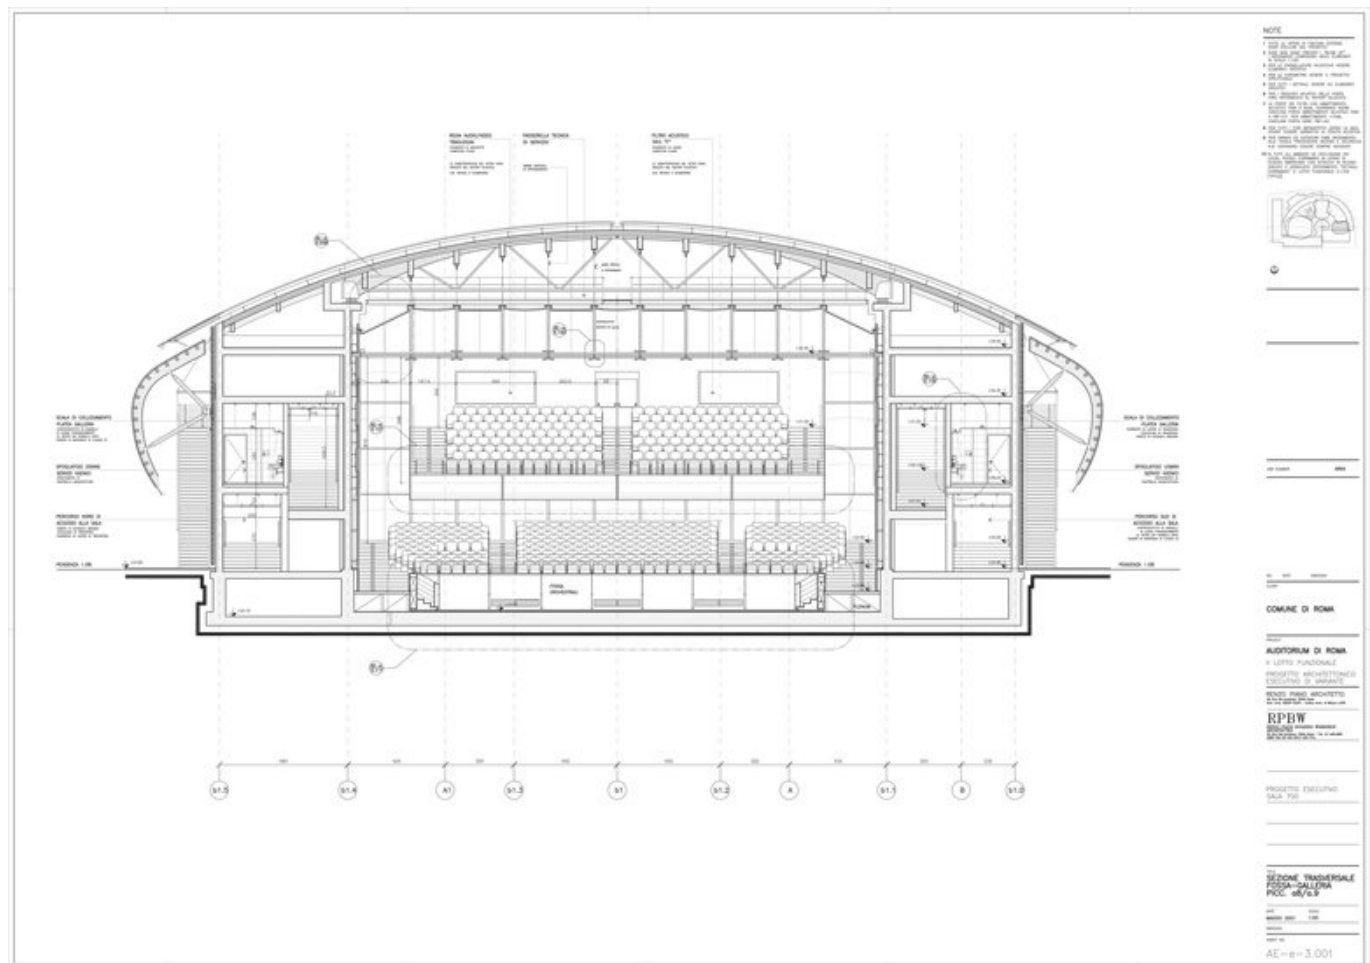

Title 700-seat hall - Cross section / Orchestra pit - Balcony

Scale 1:100


Date 2001/05/01

Drawing number AE-e-3.001

Drawing code ROM_e_DW_001

Author Renzo Piano Building Workshop

Copyright Renzo Piano Building Workshop

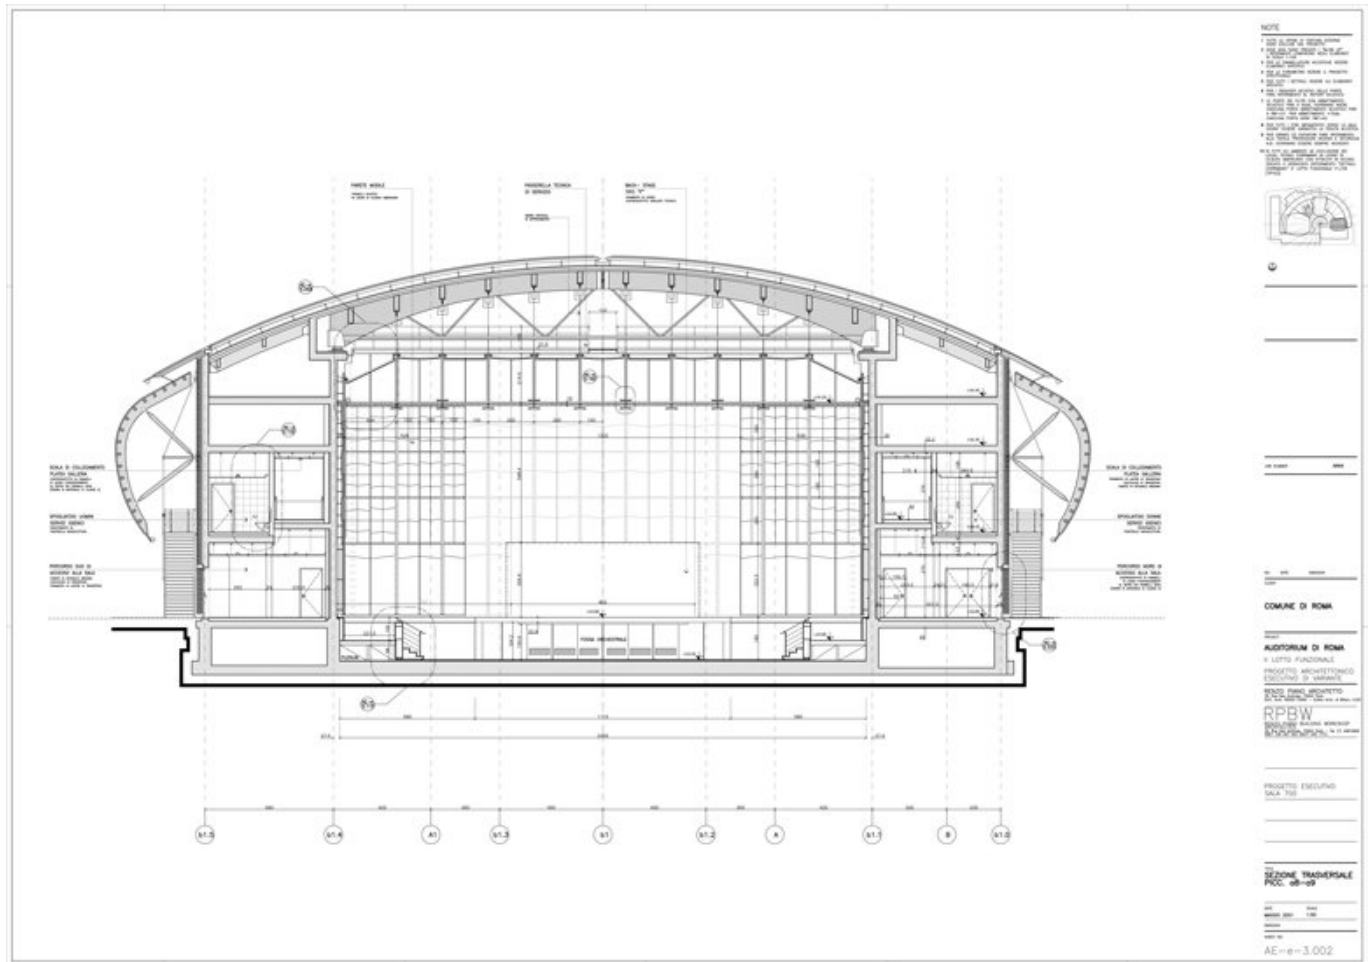

Title	700-seat hall - Balcony - Cross Section
-------	---

Scale	1:50
-------	------


Date	2001/05/01
------	------------

Drawing number	AE-e-3.002
----------------	------------


Drawing code	ROM_e_DW_010
--------------	--------------

Author	Renzo Piano Building Workshop
--------	-------------------------------

Copyright	Renzo Piano Building Workshop
-----------	-------------------------------

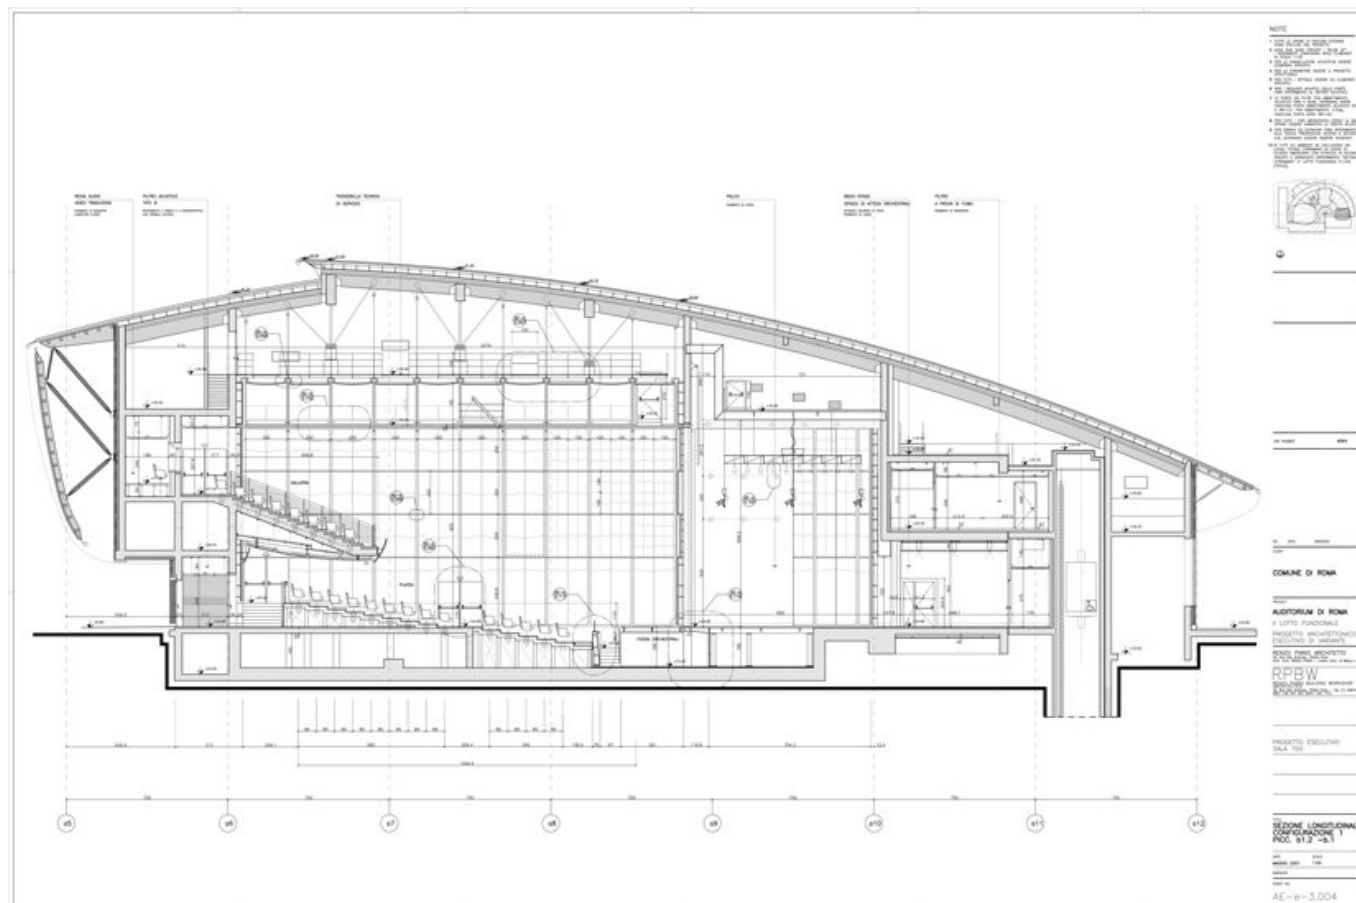

Title	700-seat hall - Longitudinal section - Configuration 1
Scale	1:50
Date	2001/05/01
Drawing number	AE-e-3.004
Drawing code	ROM_e_DW_002
Author	Renzo Piano Building Workshop
Copyright	Renzo Piano Building Workshop

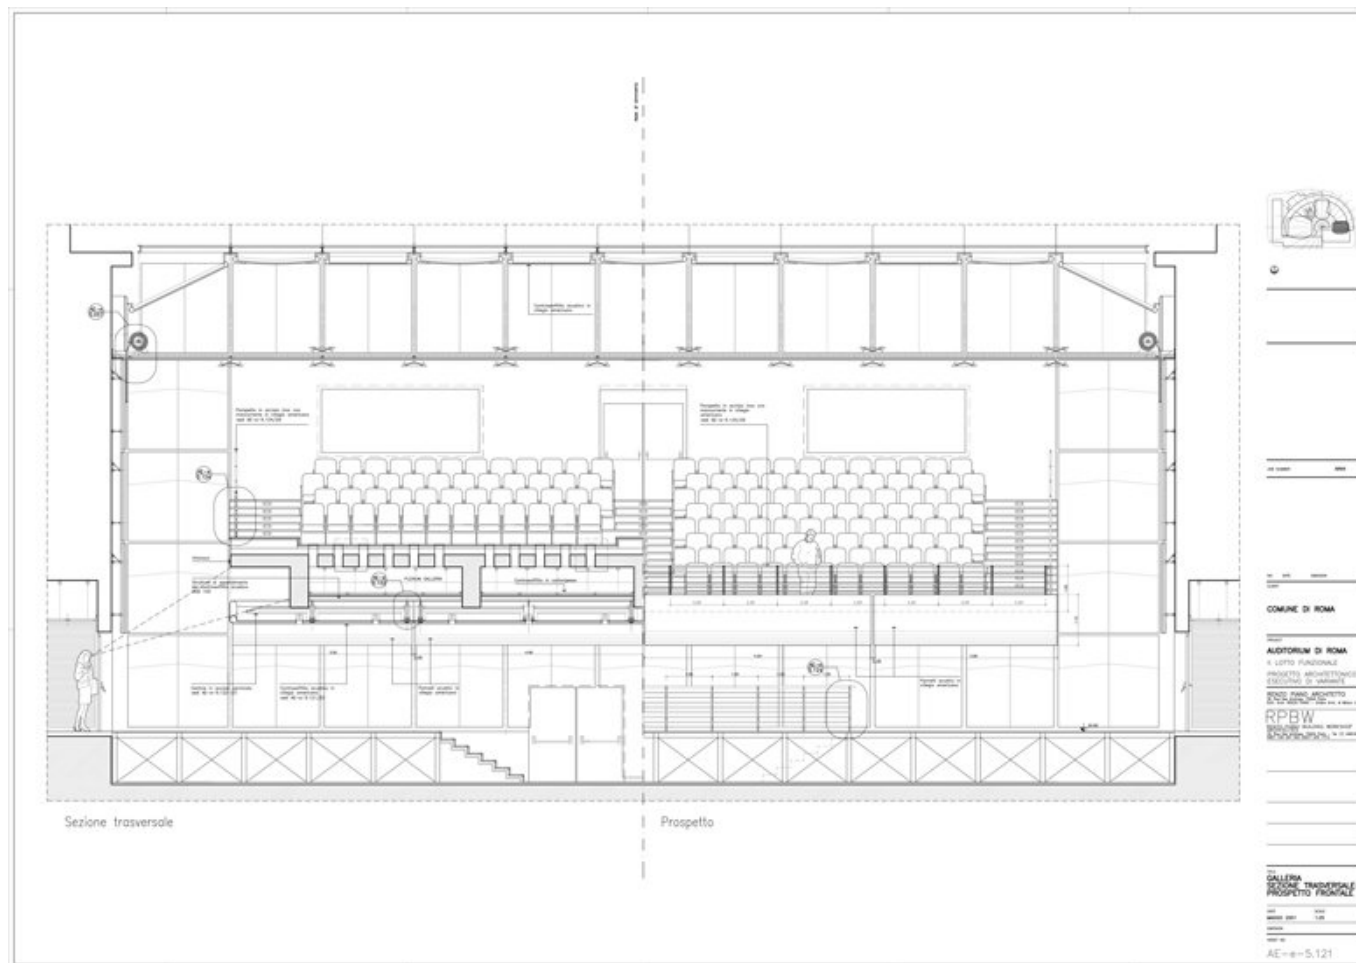

Title	700-seat hall - Balcony - Cross section
-------	---

Scale	1:25
-------	------


Date	2001/05/01
------	------------

Drawing number	AE-e-5.121
----------------	------------

Drawing code	ROM_e_DW_009
--------------	--------------


Author	Renzo Piano Building Workshop
--------	-------------------------------

Copyright	Renzo Piano Building Workshop
-----------	-------------------------------

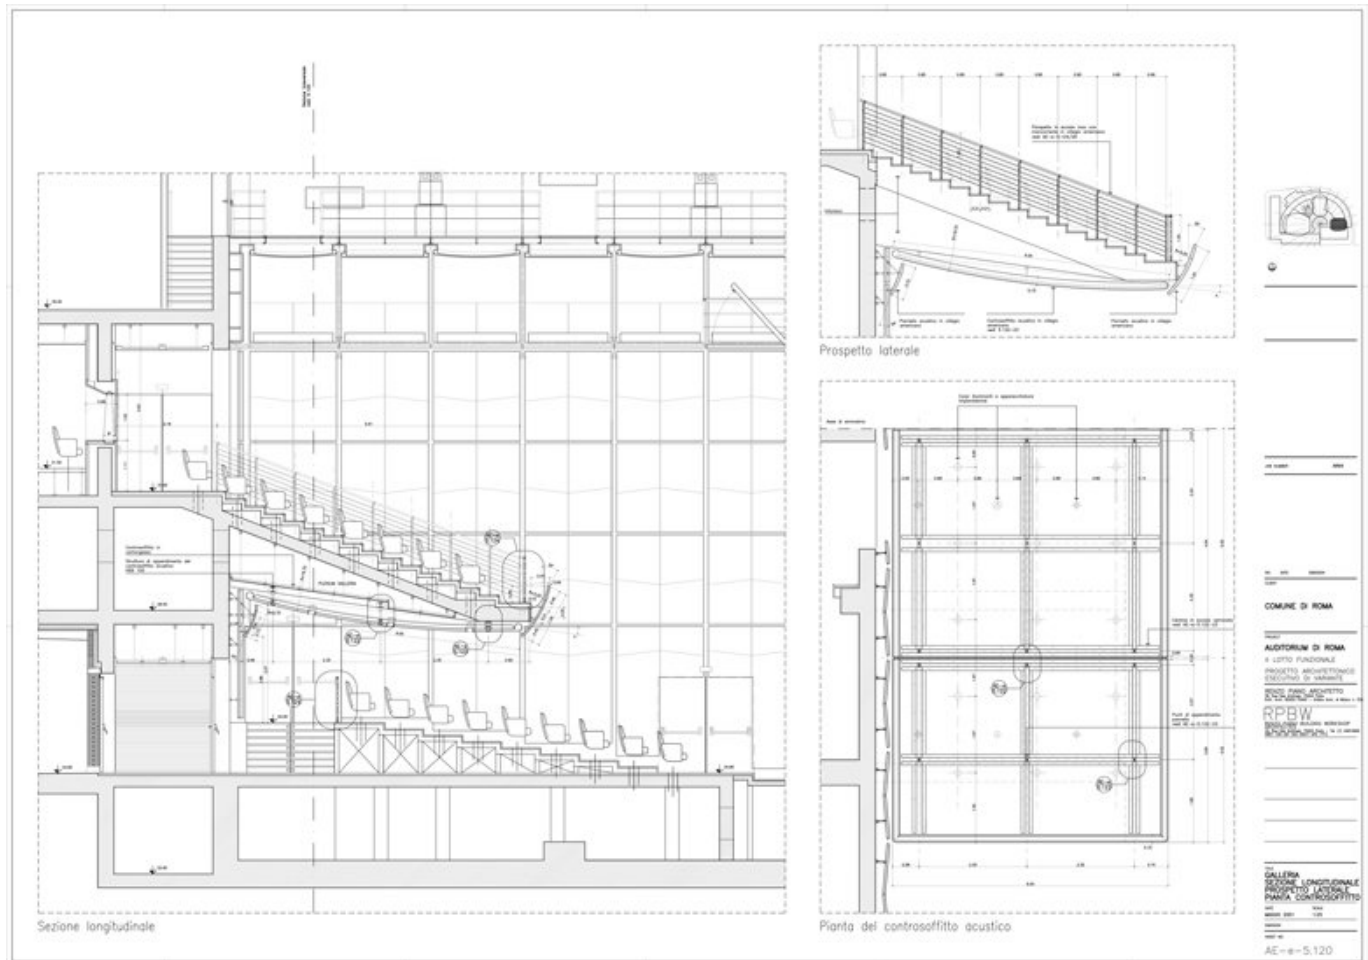


Title	700-seat hall - Balcony - Details
Scale	1:25
Date	2001/05/01


Drawing number	AE-e-5.120
Drawing code	ROM_e_DW_003
Author	Renzo Piano Building Workshop
Copyright	Renzo Piano Building Workshop

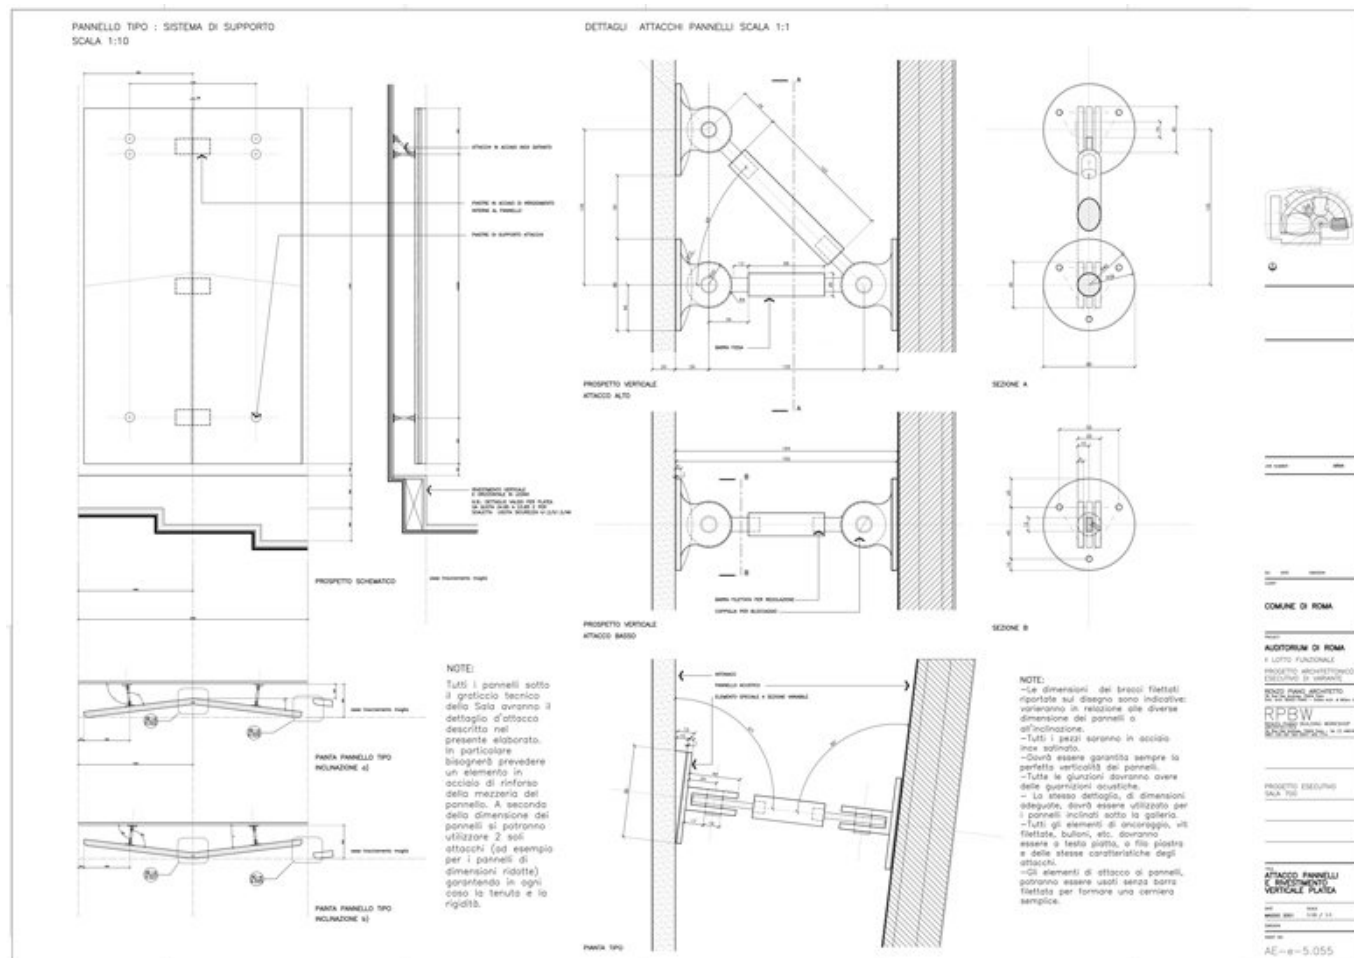

Title	700-seat hall - Securing of the panels and vertical cladding stalls
Scale	1:10
Date	2001/05/01
Drawing number	AE-e-5.055
Drawing code	ROM_e_DW_005
Author	Renzo Piano Building Workshop
Copyright	Renzo Piano Building Workshop

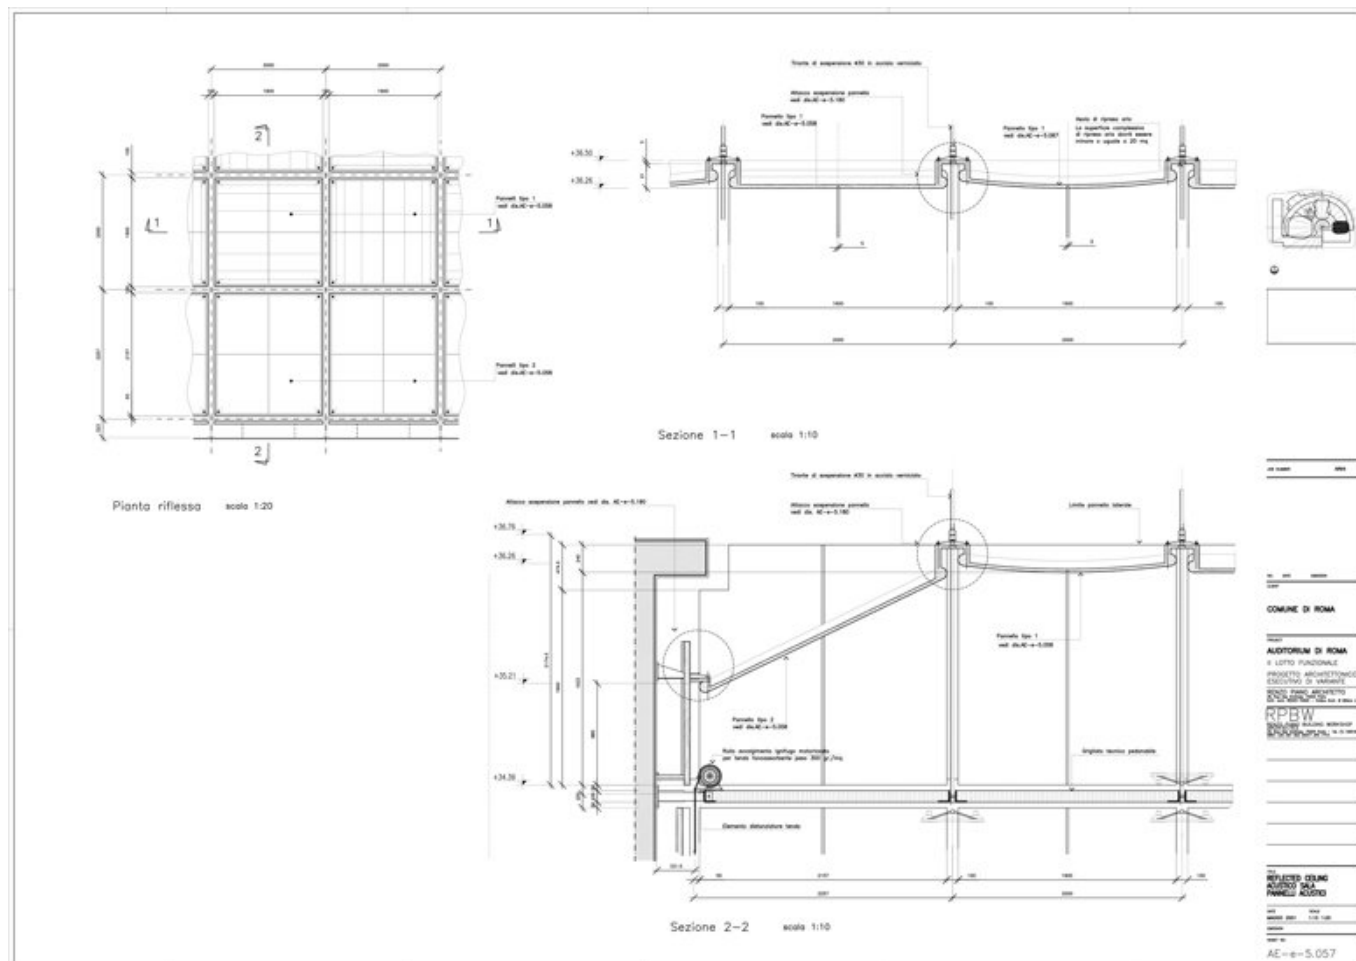

Title	700-seat hall - Reflected ceiling - Acoustic panels
Scale	1:10
Date	2001/05/01
Drawing number	AE-e-5.057
Drawing code	ROM_e_DW_004
Author	Renzo Piano Building Workshop
Copyright	Renzo Piano Building Workshop

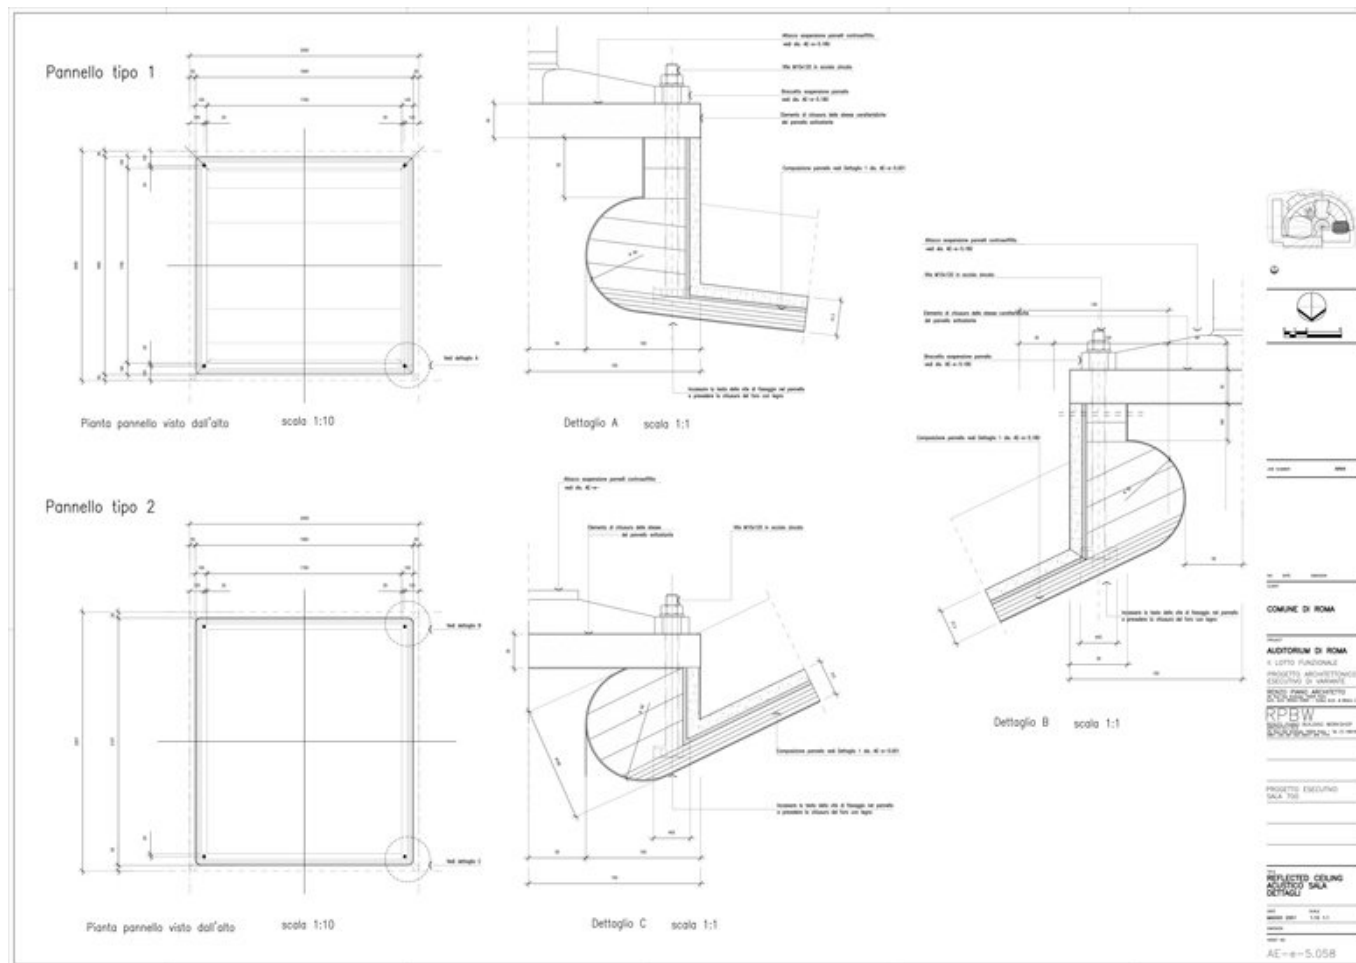

Title 700-seat hall - Reflected ceiling - Acoustic hall - Details

Scale 1:10


Date 2001/05/01

Drawing number AE-e-5.058


Drawing code ROM_e_DW_011

Author Renzo Piano Building Workshop

Copyright Renzo Piano Building Workshop

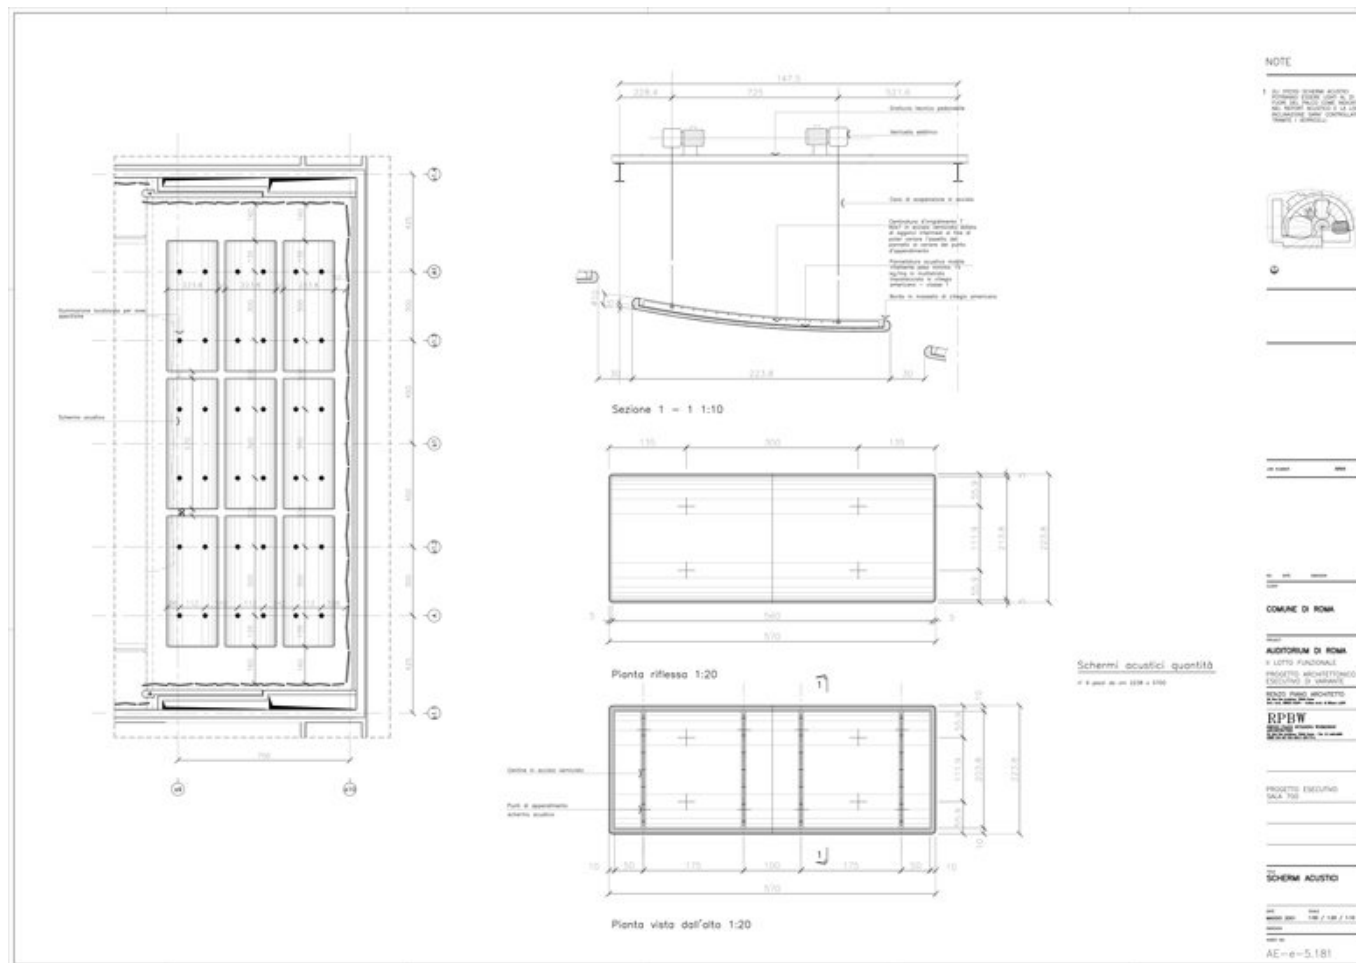

Title	700-seat hall - Acoustic screens
Scale	1:50 / 1:20 / 1:10
Date	2001/05/01
Drawing number	AE-e-5.181
Drawing code	ROM_e_DW_012
Author	Renzo Piano Building Workshop
Copyright	Renzo Piano Building Workshop

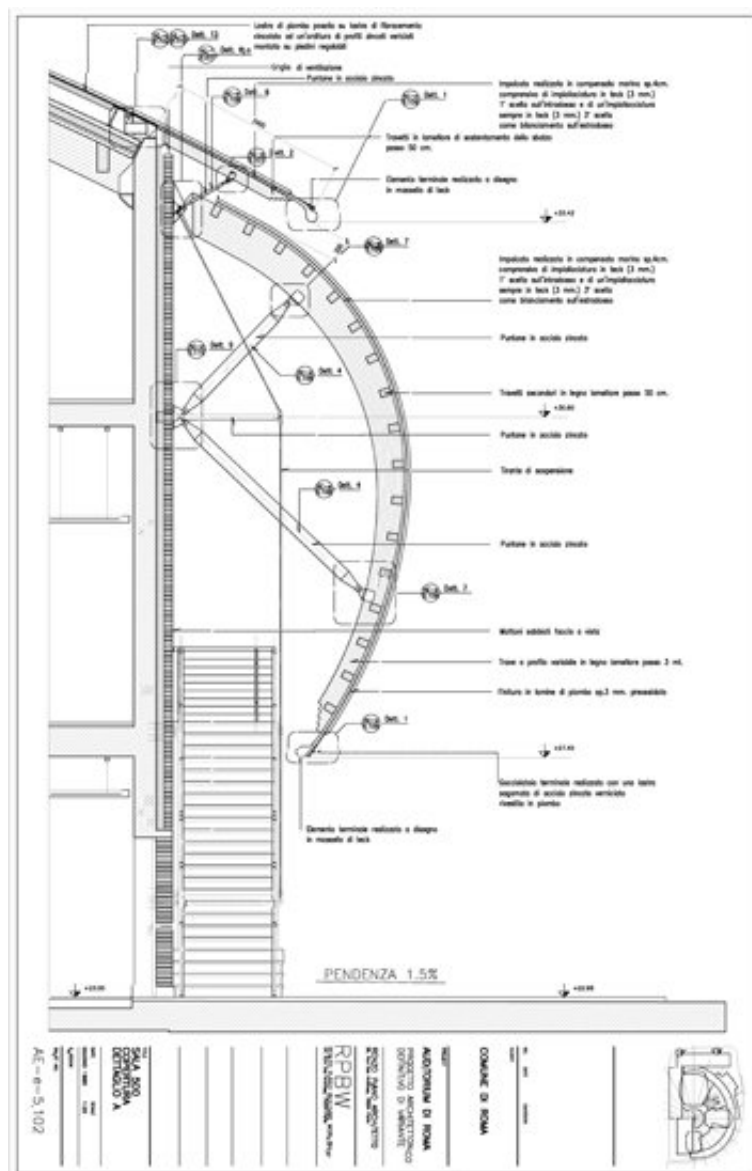

Title 500-seat hall - Roof - Detail A

Scale 1:50 / 1:20 / 1:10


Date 2001/05/01

Drawing number AE-e-5.102

Drawing code ROM_e_DW_006

Author	Renzo Piano Building Workshop
--------	-------------------------------


Copyright	Renzo Piano Building Workshop
-----------	-------------------------------

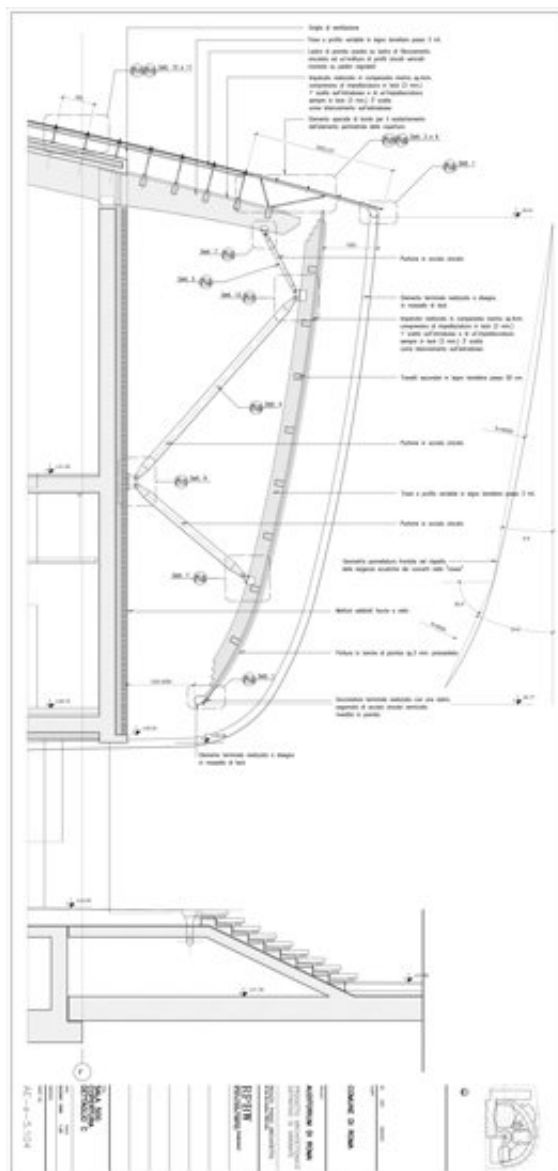


Title	500-seat hall - Roof - Detail C
Scale	1:20
Date	1996/06
Drawing number	AE-e-5.104
Drawing code	ROM_e_DW_033

Author	Renzo Piano Building Workshop
--------	-------------------------------


Copyright	Renzo Piano Building Workshop
-----------	-------------------------------

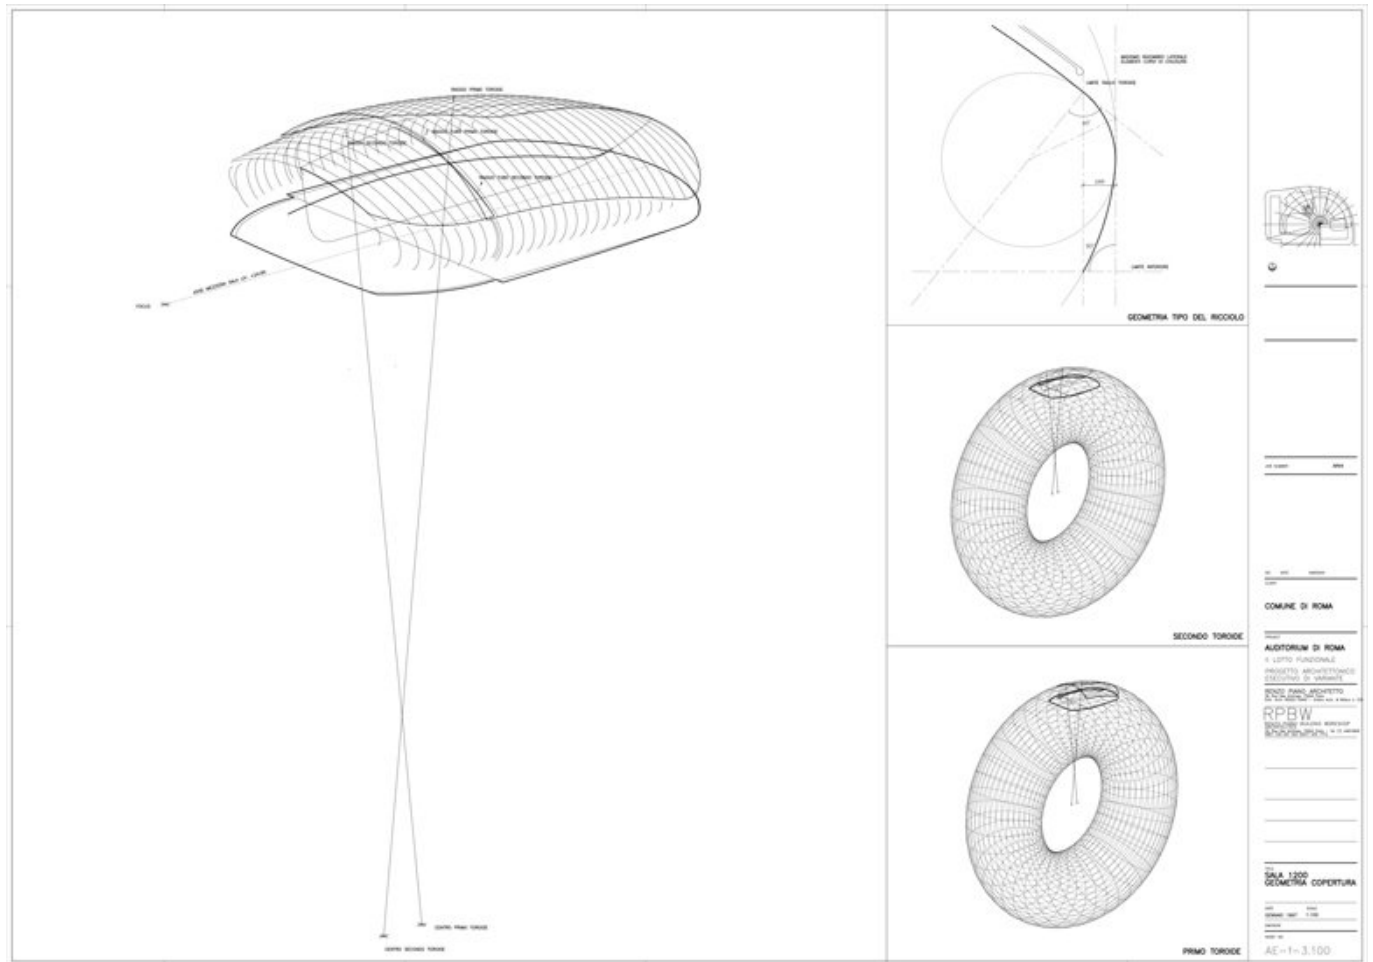

Title	Roof geometry
Scale	1:100
Date	1997/01/01
Drawing number	AE-f-3.100
Drawing code	ROM_f_DW_008
Author	Renzo Piano Building Workshop
Copyright	Renzo Piano Building Workshop

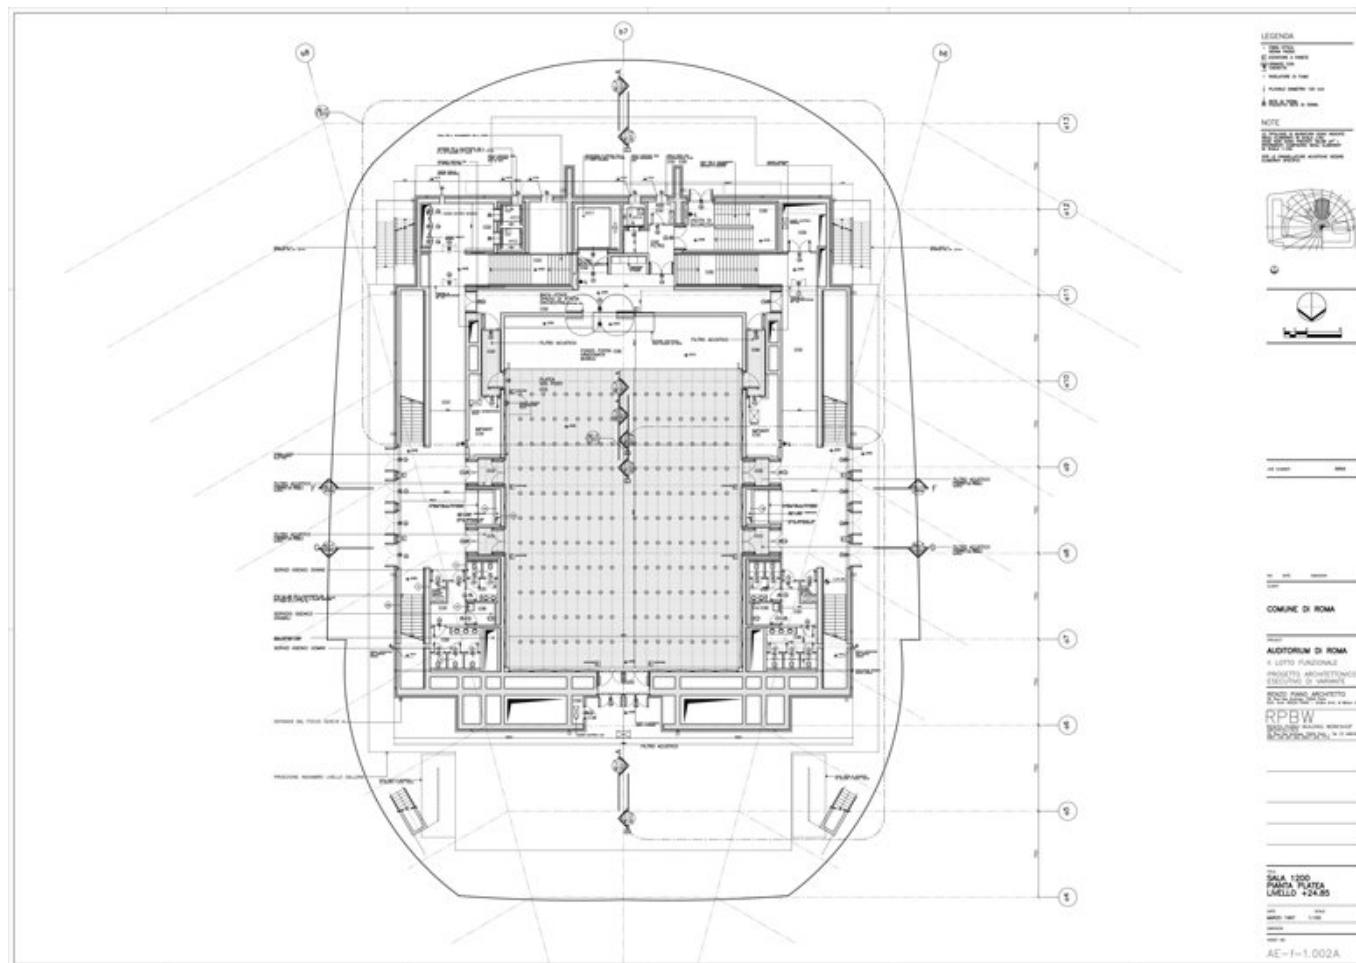

Title	1,200-seat hall - Stalls plan - Level +24.85
Scale	1:100
Date	1997/01/01
Drawing number	AE-f-1.002
Drawing code	ROM_f_DW_009
Author	Renzo Piano Building Workshop
Copyright	Renzo Piano Building Workshop

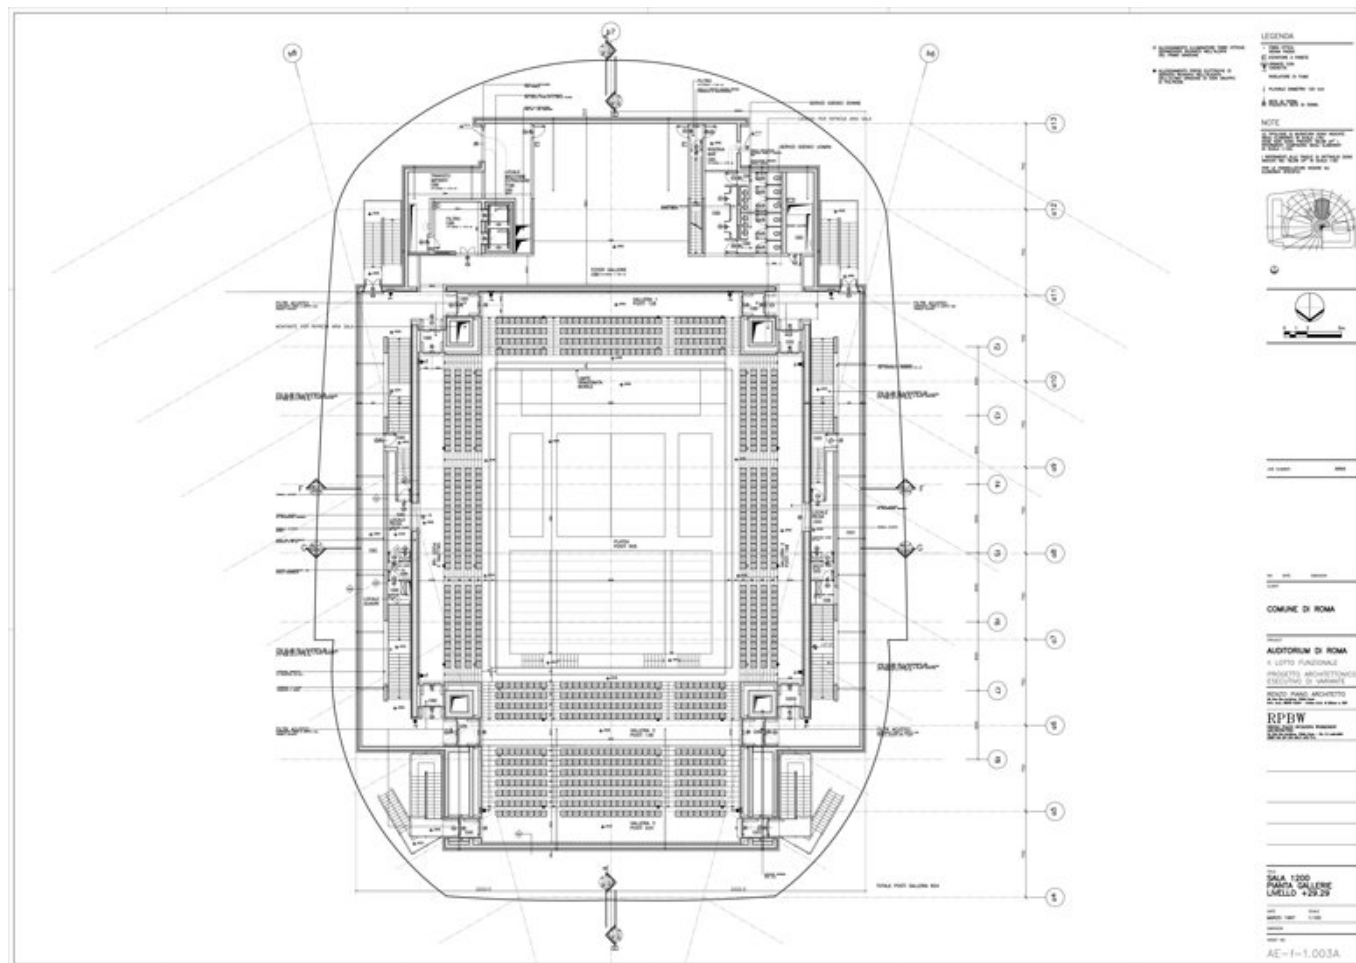

Title	1,200-seat hall - Balcony plan - Level +29.29
-------	---

Scale	1:100
-------	-------


Date	1997/01/01
------	------------

Drawing number	AE-f-1.003
----------------	------------


Drawing code	ROM_f_DW_010
--------------	--------------

Author	Renzo Piano Building Workshop
--------	-------------------------------


Copyright	Renzo Piano Building Workshop
-----------	-------------------------------

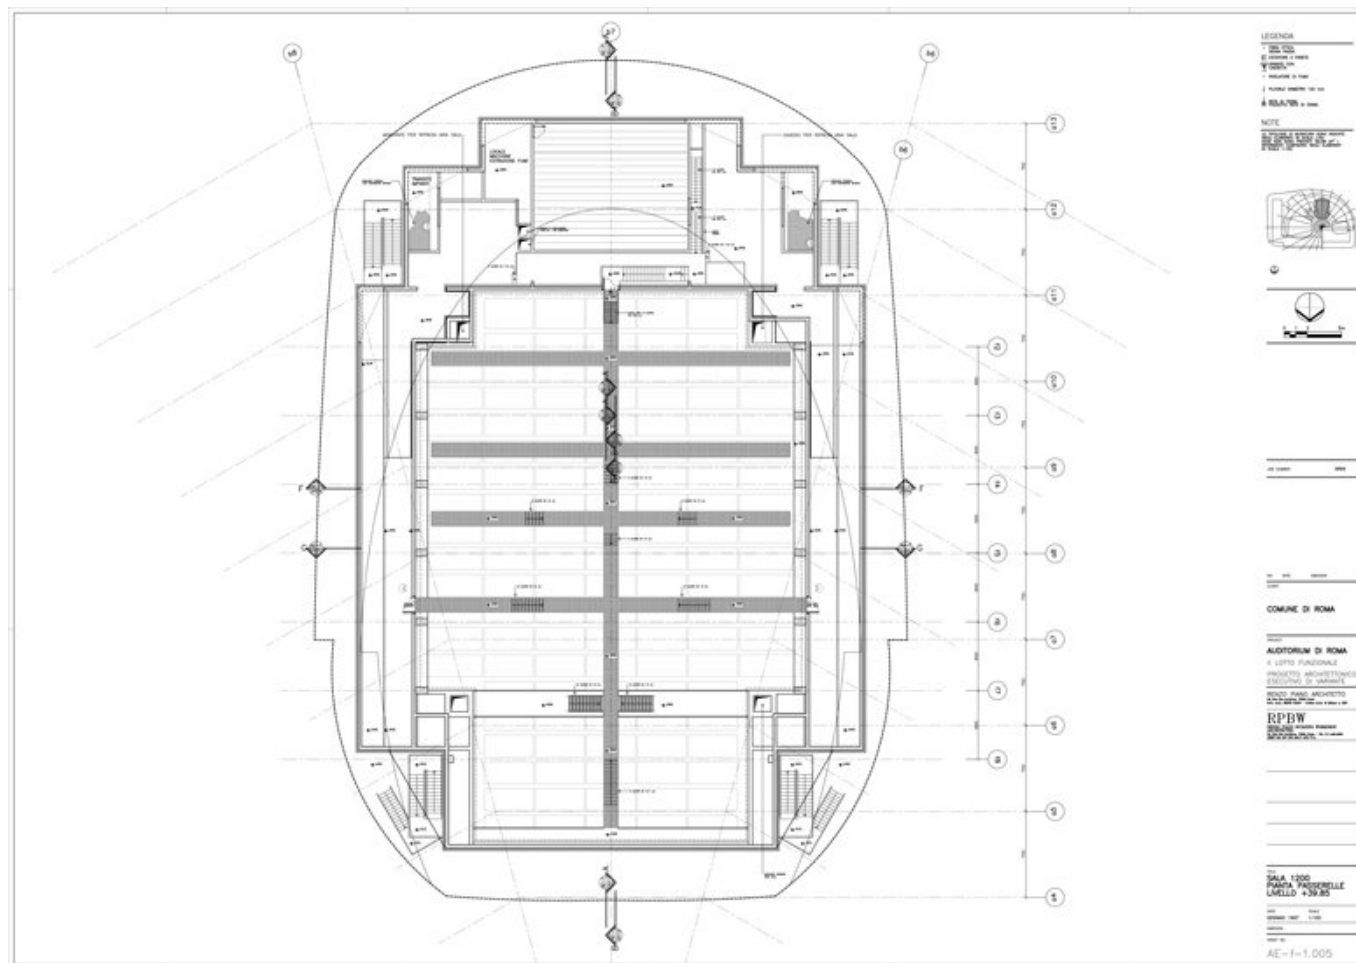


Title	1,200-seat hall - Gangways plan - Level +39.85
Scale	1:100
Date	1997/01/01
Drawing number	AE-f-1.005
Drawing code	ROM_f_DW_012
Author	Renzo Piano Building Workshop
Copyright	Renzo Piano Building Workshop

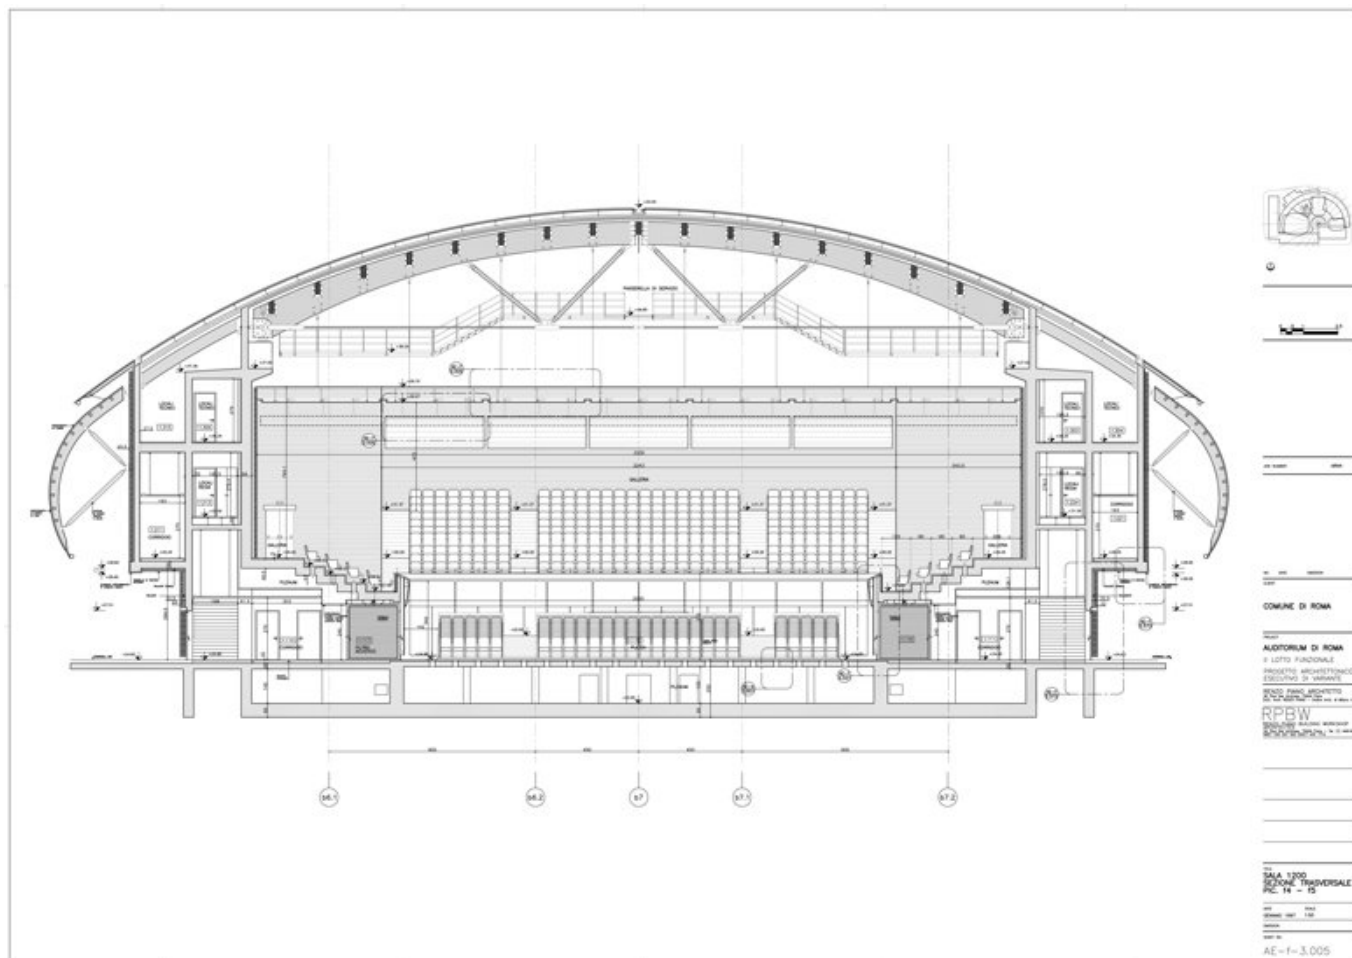

Title	1,200-seat hall - Cross section
Scale	1:50
Date	1997/01/01
Drawing number	AE-f-3.005
Drawing code	ROM_f_DW_001
Author	Renzo Piano Building Workshop
Copyright	Renzo Piano Building Workshop

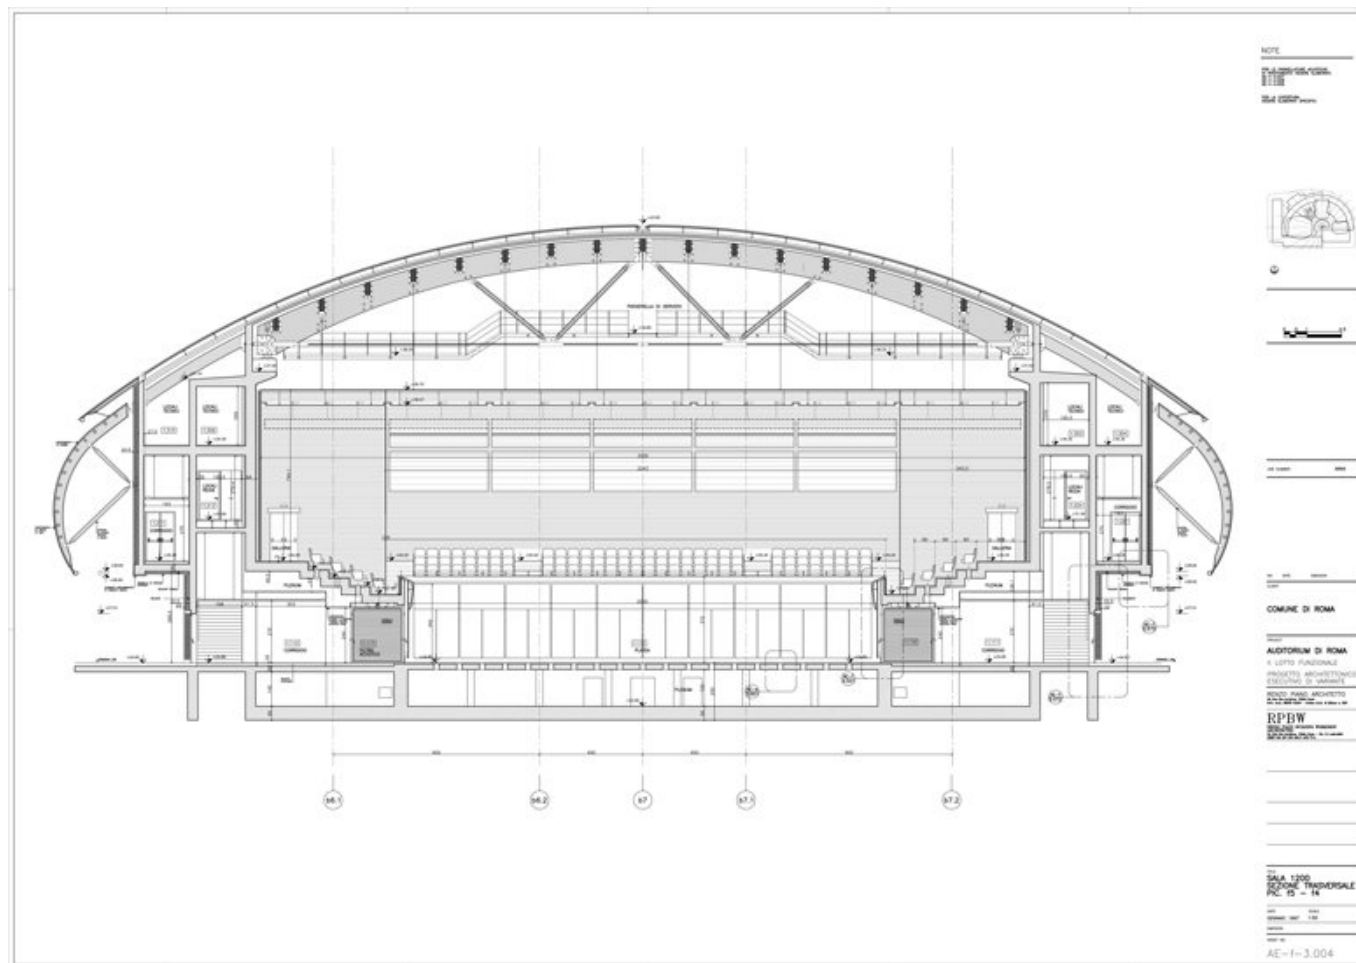

Title	1,200-seat hall - Cross section
Scale	1:50
Date	1997/01/01
Drawing number	AE-f-3.004
Drawing code	ROM_f_DW_020
Author	Renzo Piano Building Workshop
Copyright	Renzo Piano Building Workshop

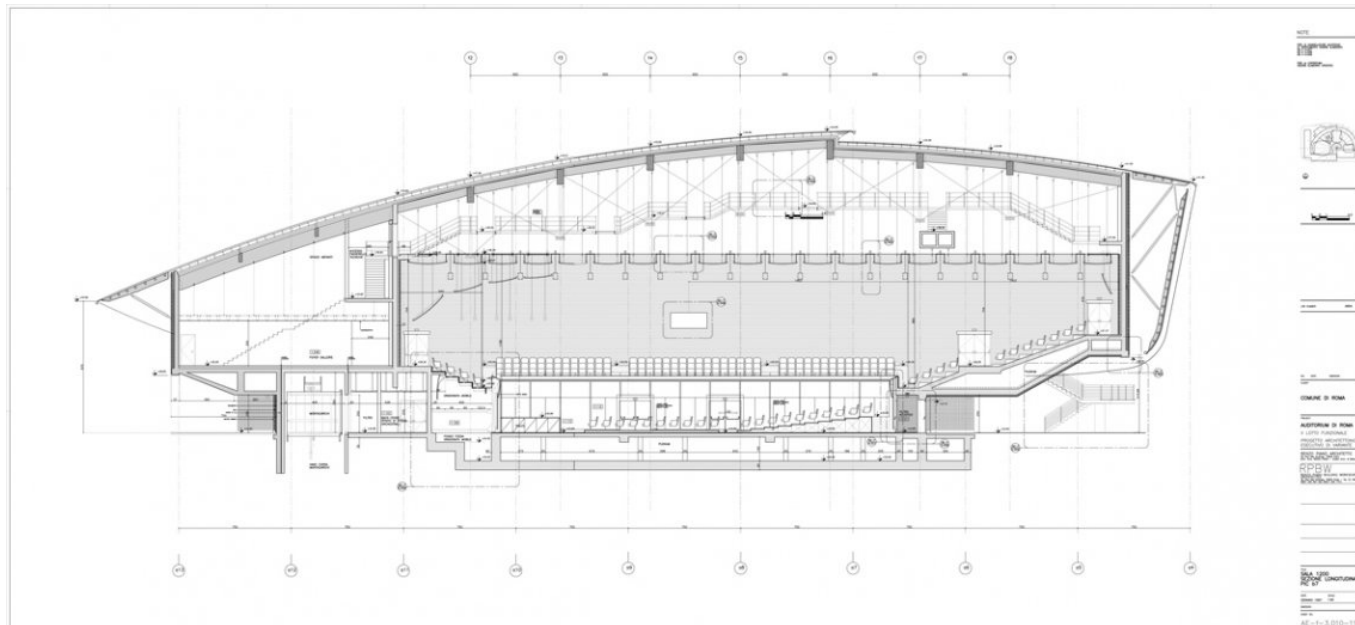

Title	1,200-seat hall - Longitudinal Section - Picc. b7
-------	---

Scale	1:50
-------	------


Date	1997/01/01
------	------------

Drawing number	AE-f-3.010-11
----------------	---------------


Drawing code	ROM_f_DW_002
--------------	--------------

Author	Renzo Piano Building Workshop
--------	-------------------------------

Copyright	Renzo Piano Building Workshop
-----------	-------------------------------

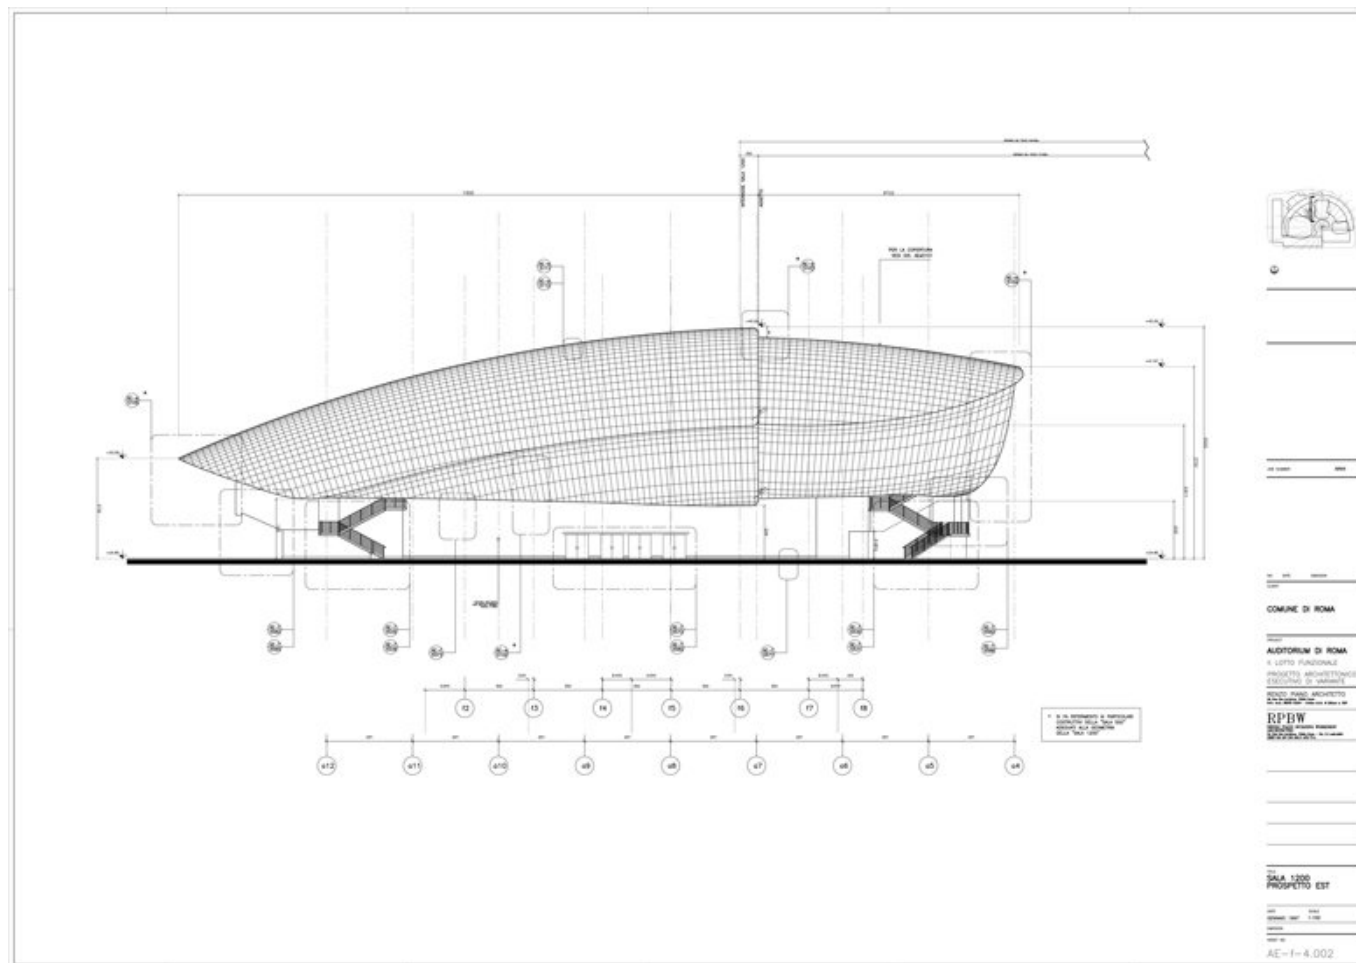

Title	1,200-seat hall - East Elevation
Scale	1:100
Date	1997/01/01
Drawing number	AE-f-4.002
Drawing code	ROM_f_DW_017
Author	Renzo Piano Building Workshop
Copyright	Renzo Piano Building Workshop

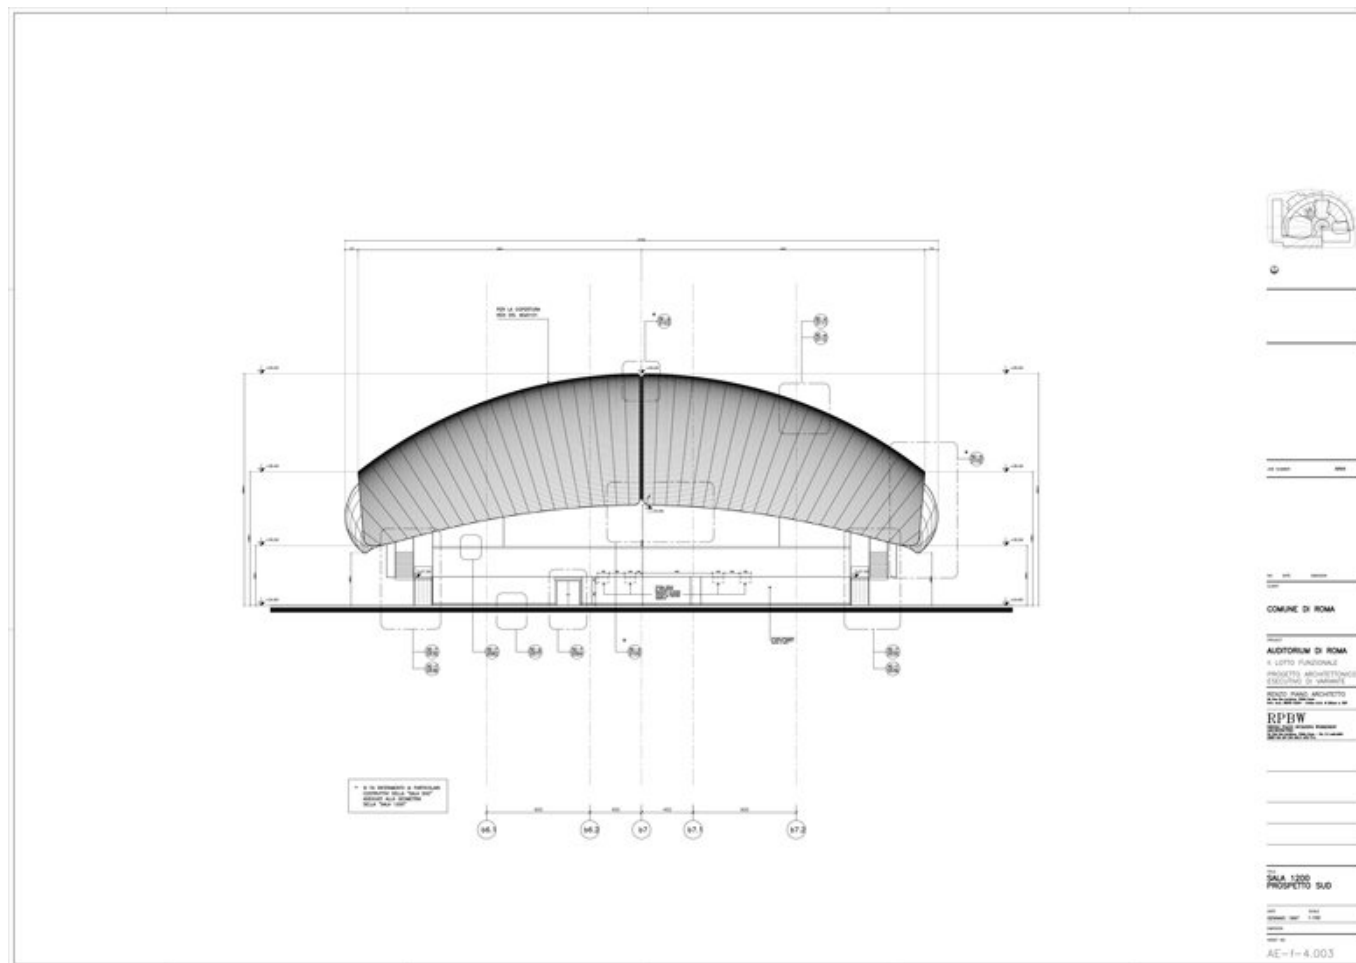

Title	1,200-seat hall - South Elevation
-------	-----------------------------------

Scale	1:100
-------	-------


Date	1997/01/01
------	------------

Drawing number	AE-f-4.003
----------------	------------


Drawing code	ROM_f_DW_018
--------------	--------------

Author	Renzo Piano Building Workshop
--------	-------------------------------

Copyright	Renzo Piano Building Workshop
-----------	-------------------------------

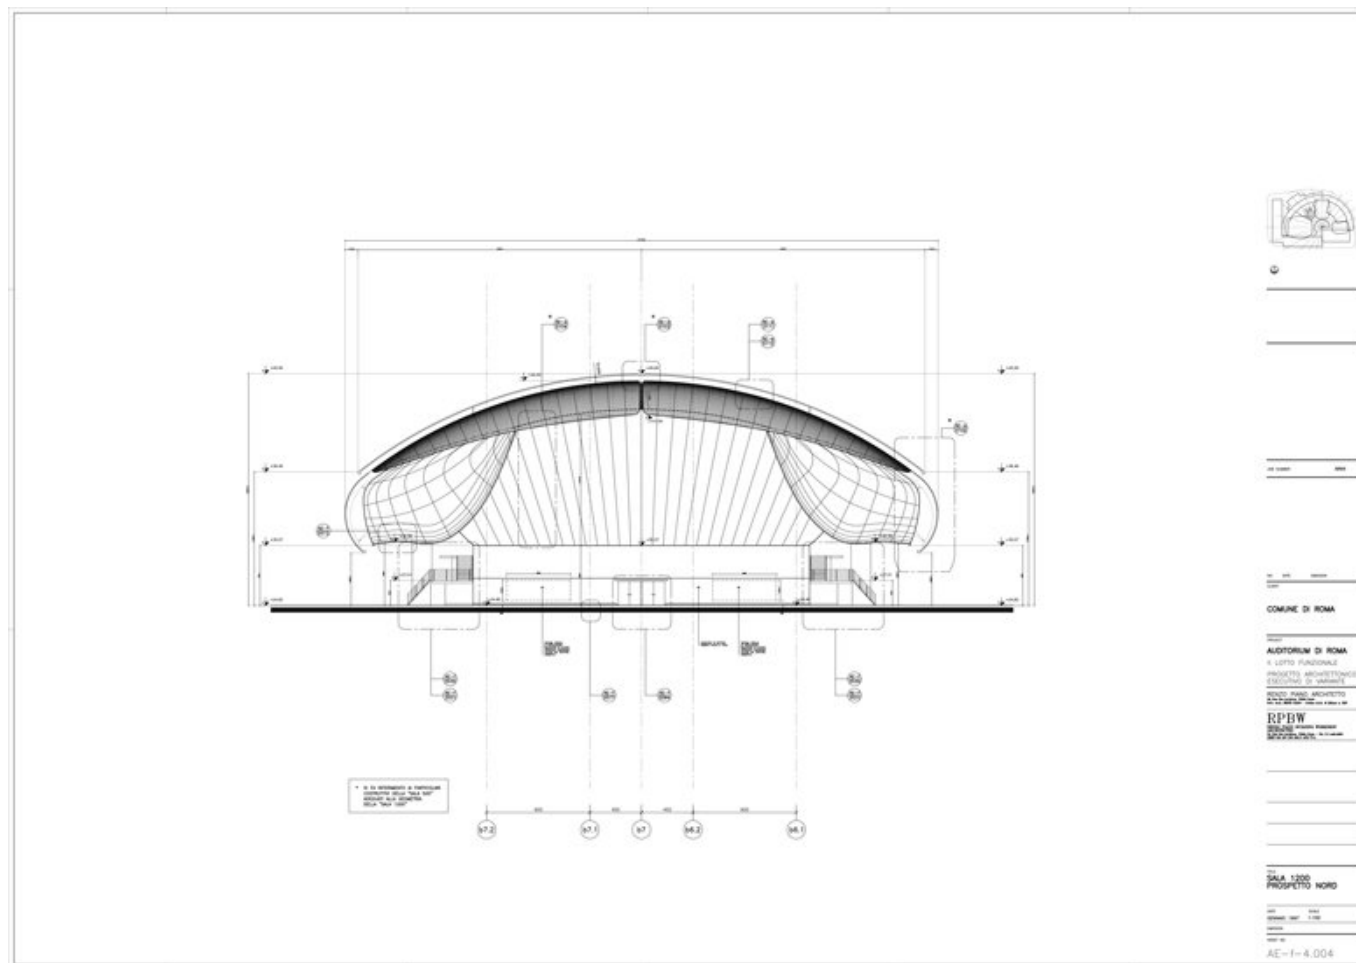

Title	1,200-seat hall - North Elevation
Scale	1:100
Date	1997/01/01
Drawing number	AE-f-4.004
Drawing code	ROM_f_DW_019
Author	Renzo Piano Building Workshop
Copyright	Renzo Piano Building Workshop

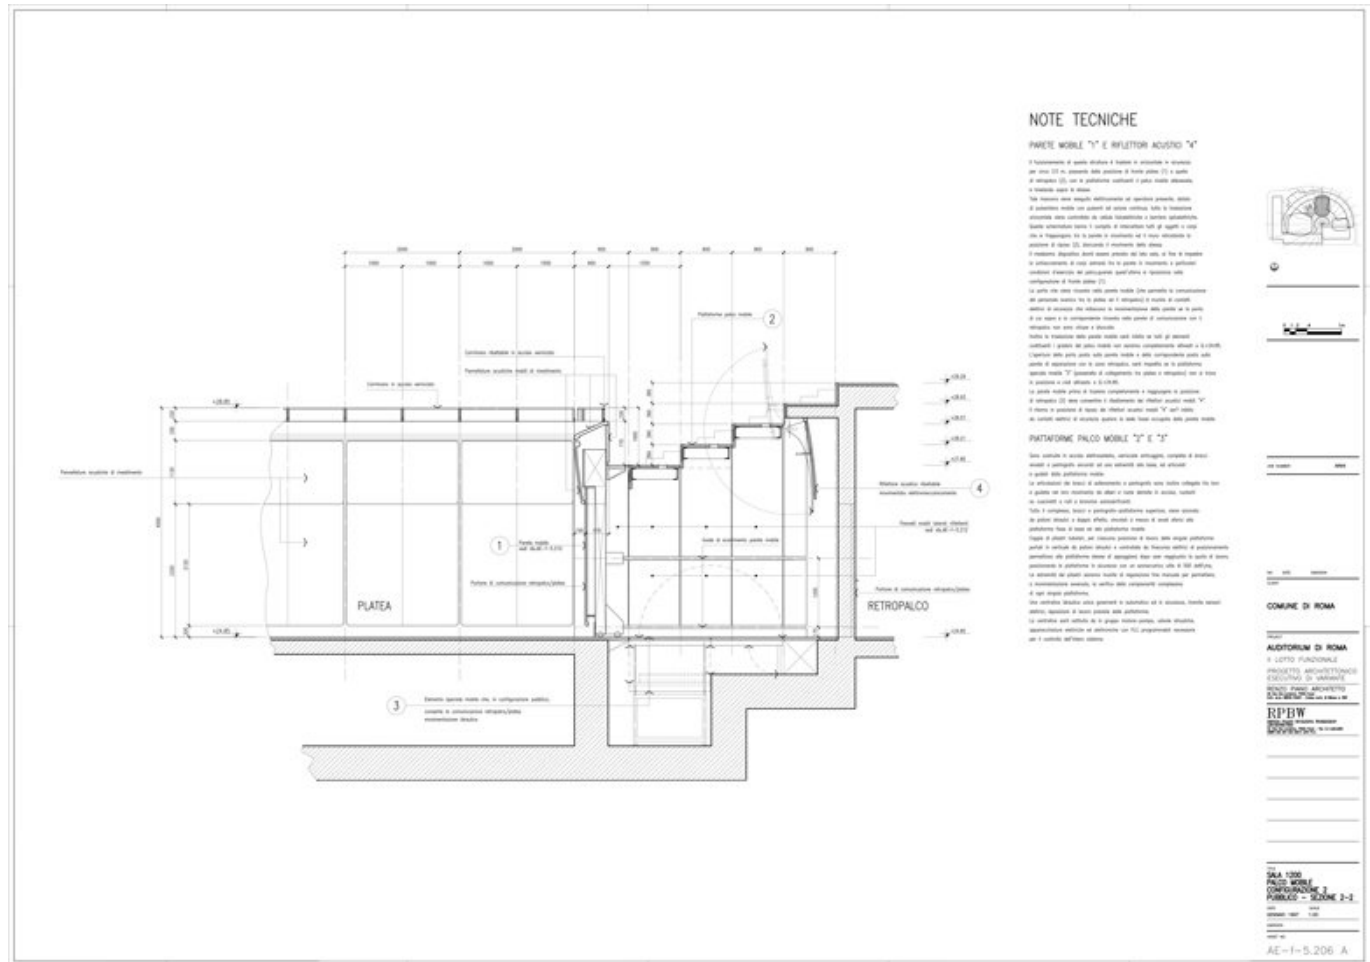

Title 1,200-seat hall - Mobile stage - Configuration 2

Scale 1:20


Date 1997/01/01

Drawing number AE-f-5.206


Drawing code ROM_f_DW_003

Author Renzo Piano Building Workshop

Copyright Renzo Piano Building Workshop

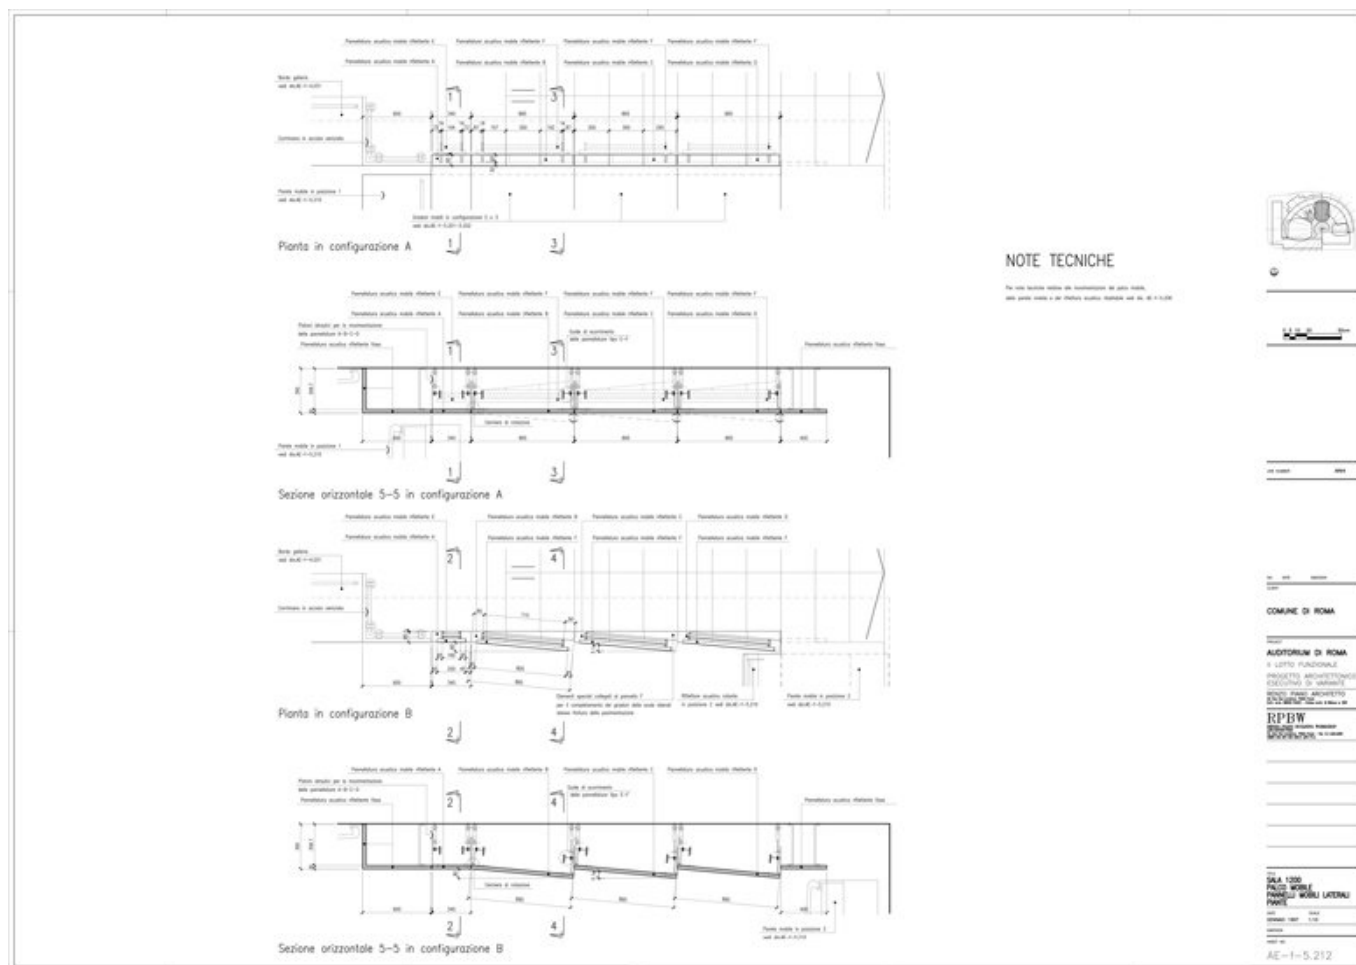

Title	1,200-seat hall - Mobile stage - Movable side panels - Plants
Scale	1:10
Date	1997/01/01
Drawing number	AE-f-5.212
Drawing code	ROM_f_DW_024
Author	Renzo Piano Building Workshop
Copyright	Renzo Piano Building Workshop

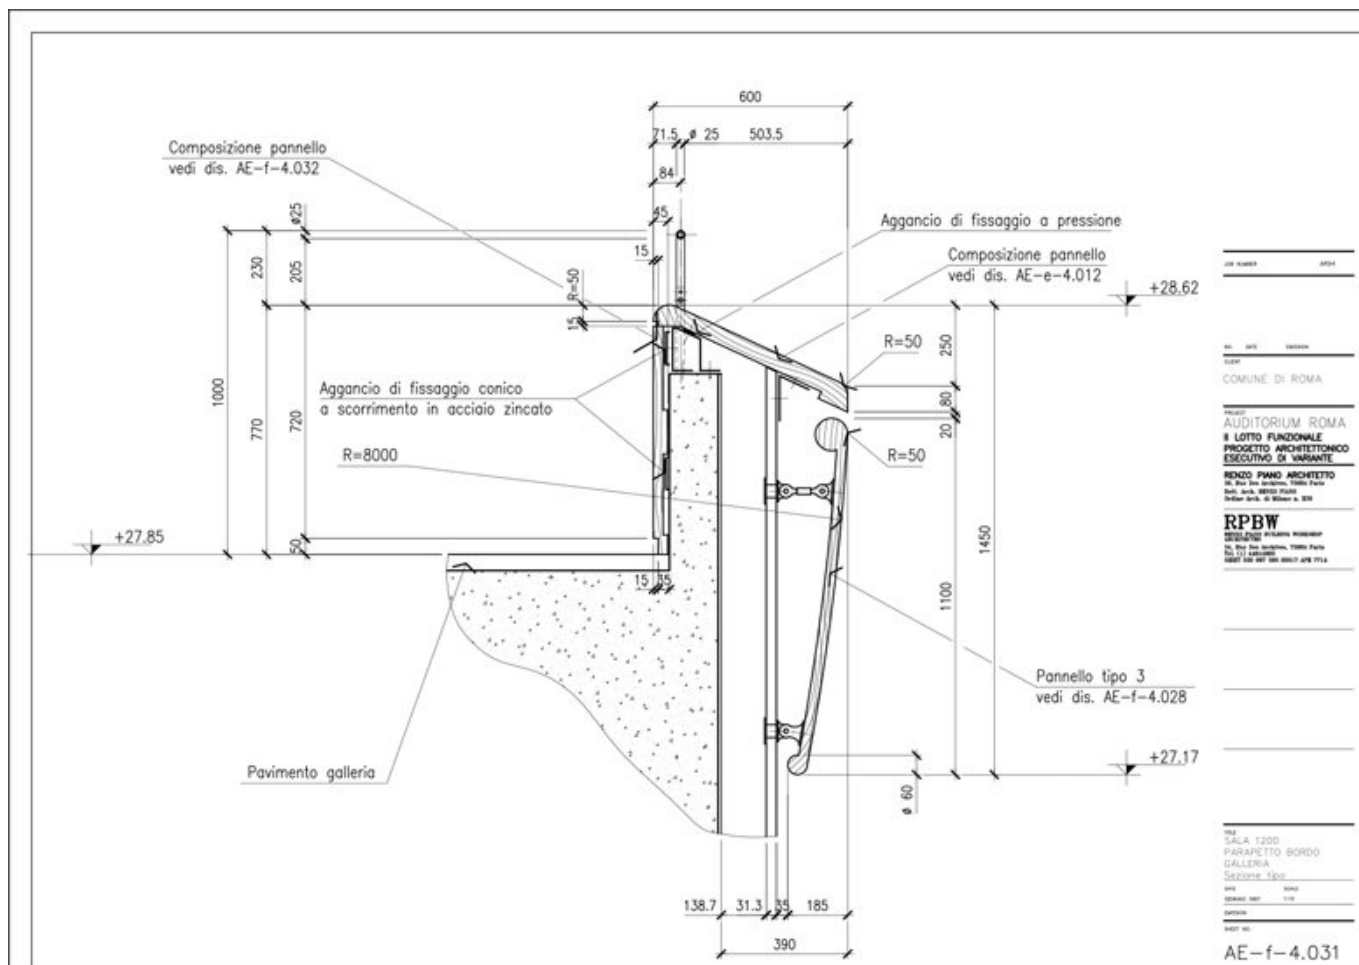

Title 1,200-seat hall - Parapet edge balcony - Typical section

Scale 1:10


Date 1997/01/01

Drawing number AE-f-4.031

Drawing code ROM_f_DW_023

Author Renzo Piano Building Workshop

Copyright Renzo Piano Building Workshop

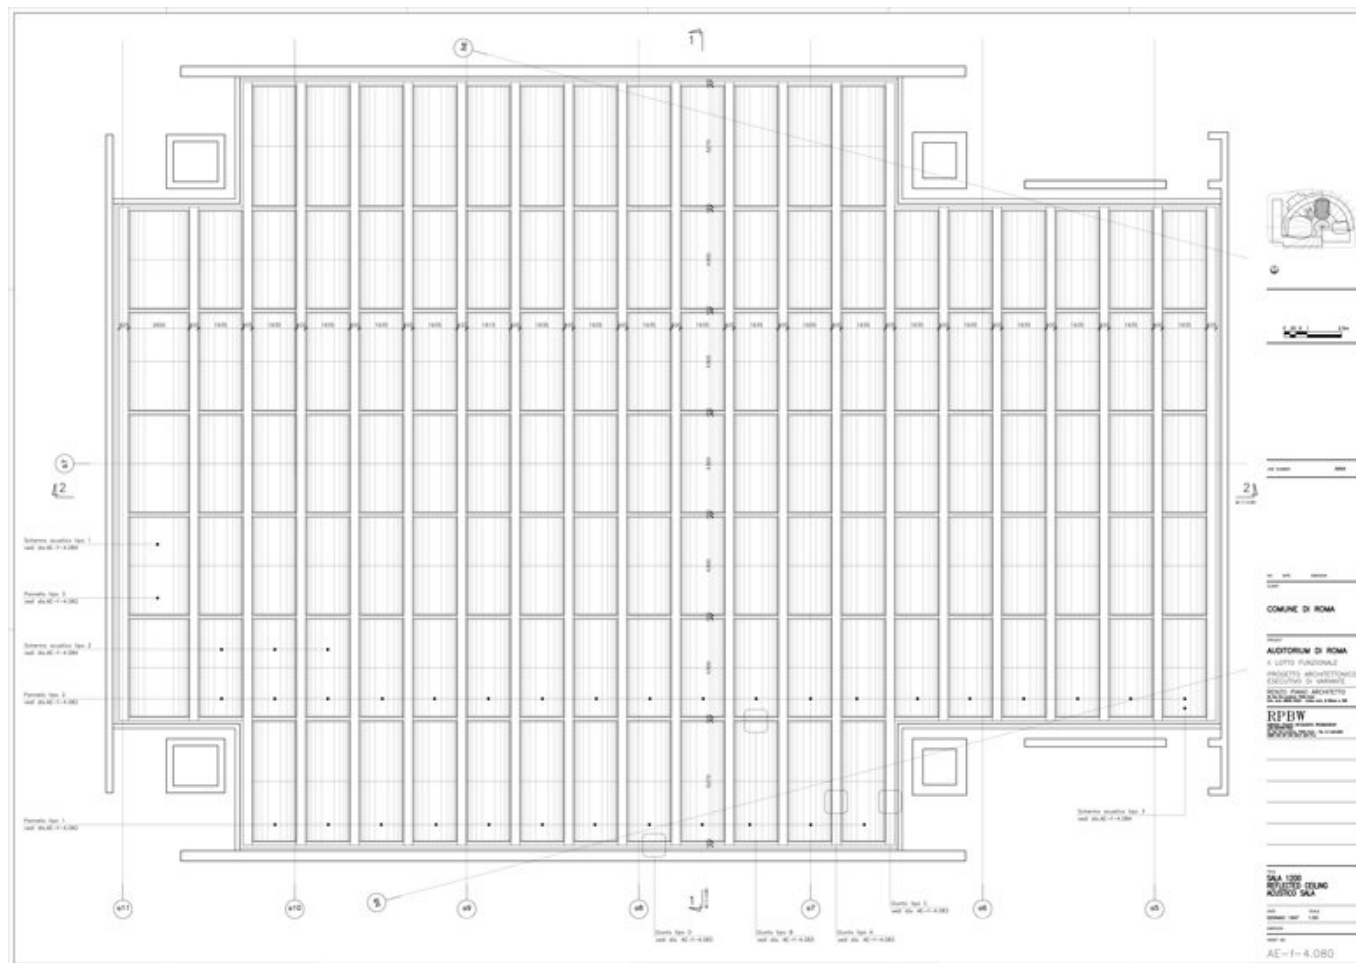

Title	1,200-seat hall - Reflected ceiling - Acoustic hall
-------	---

Scale	1:50
-------	------


Date	1997/01/01
------	------------

Drawing number	AE-f-4.080
----------------	------------


Drawing code	ROM_f_DW_015
--------------	--------------

Author	Renzo Piano Building Workshop
--------	-------------------------------


Copyright	Renzo Piano Building Workshop
-----------	-------------------------------

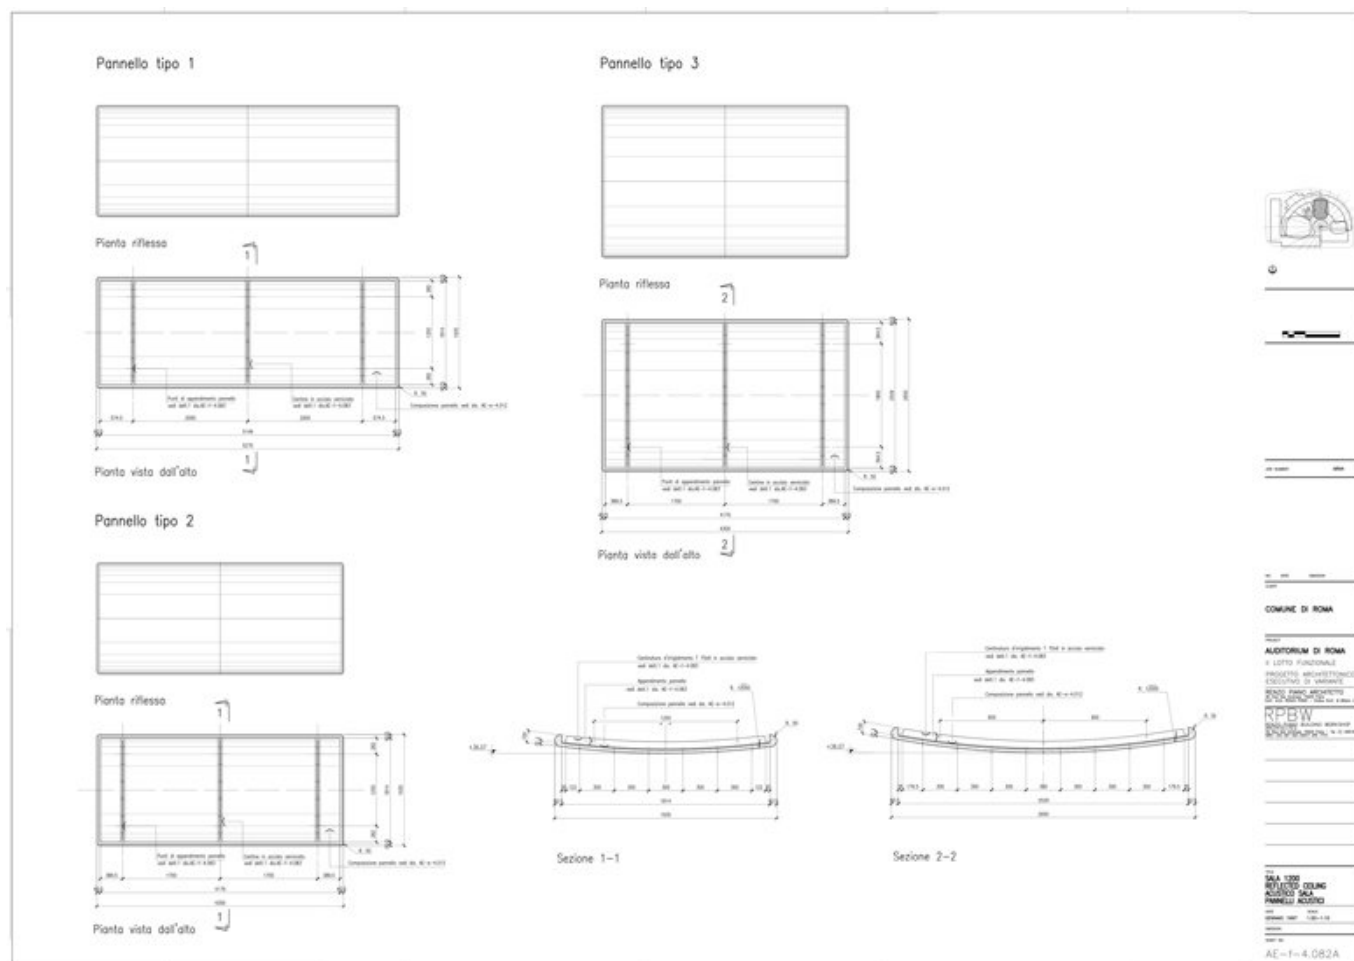


Title	1,200-seat hall - Reflected ceiling - Acoustic Hall - Acoustic Panels
Scale	1:20
Date	1997/01/01
Drawing number	AE-f-4.082a
Drawing code	ROM_f_DW_005
Author	Renzo Piano Building Workshop
Copyright	Renzo Piano Building Workshop

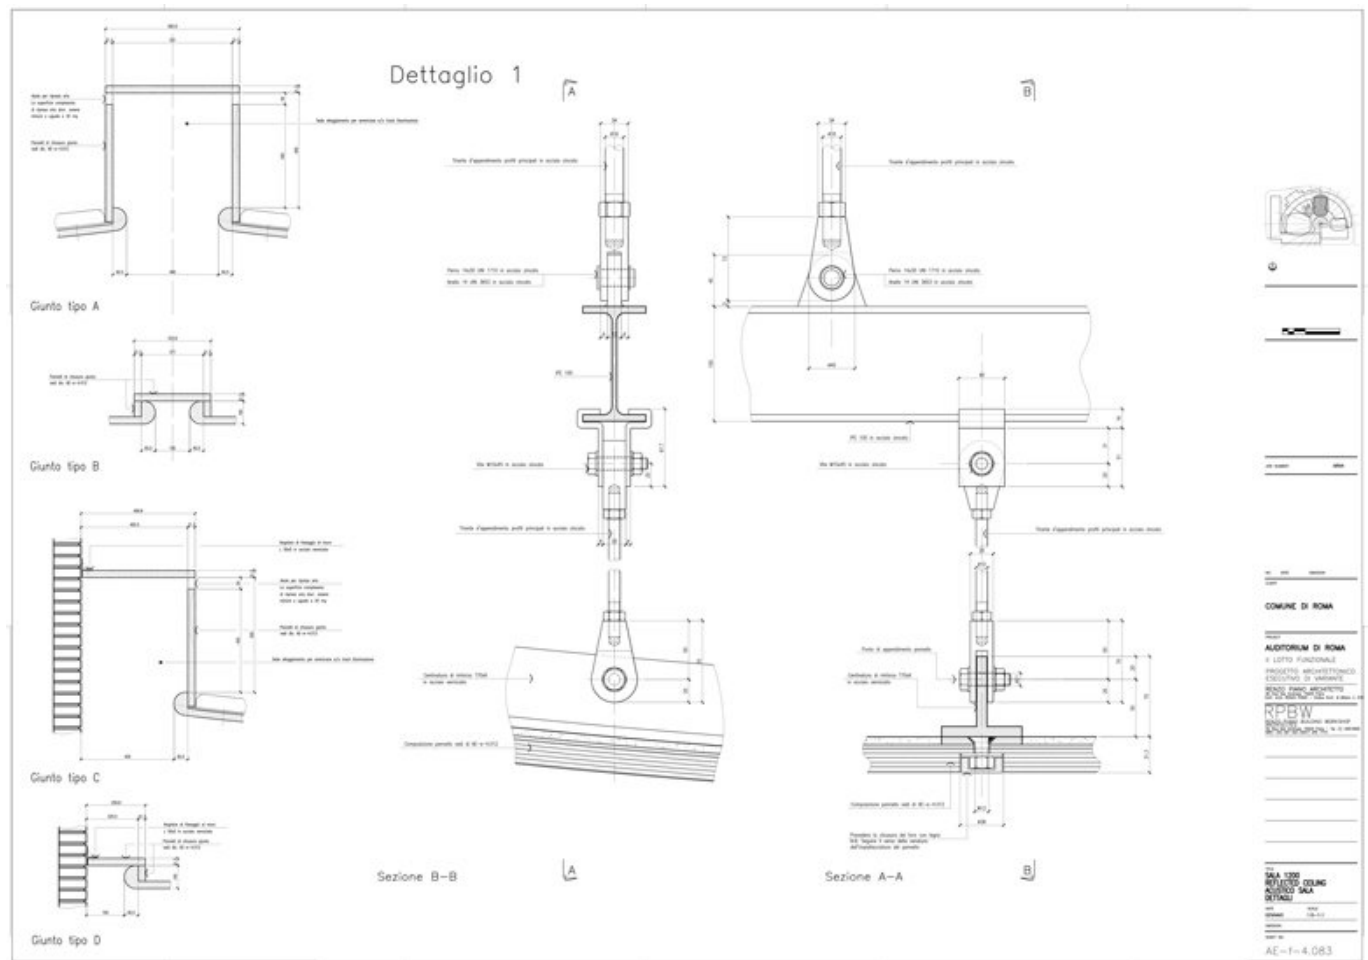

Title	1,200-seat hall - Reflected ceiling - Acoustic Hall - Details
Scale	1:5 - 1:1
Date	1997/01/01
Drawing number	AE-f-4.083
Drawing code	ROM_f_DW_006
Author	Renzo Piano Building Workshop
Copyright	Renzo Piano Building Workshop

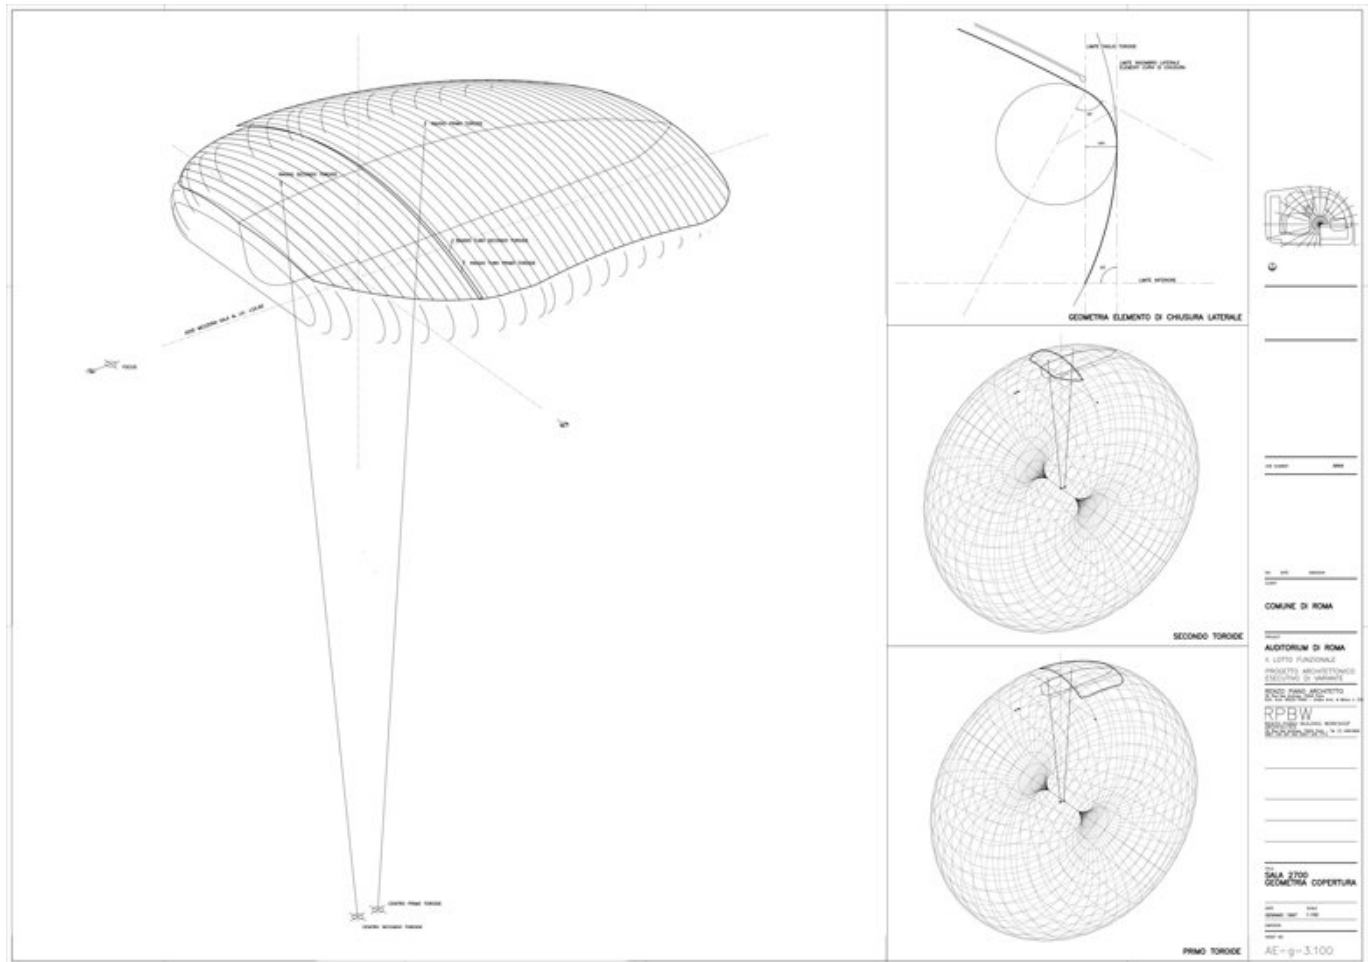

Title	2,700-seat hall - Roof geometry
Scale	1:100
Date	1997/01/01
Drawing number	AE-g-3.100
Drawing code	ROM_g_DW_012
Author	Renzo Piano Building Workshop
Copyright	Renzo Piano Building Workshop

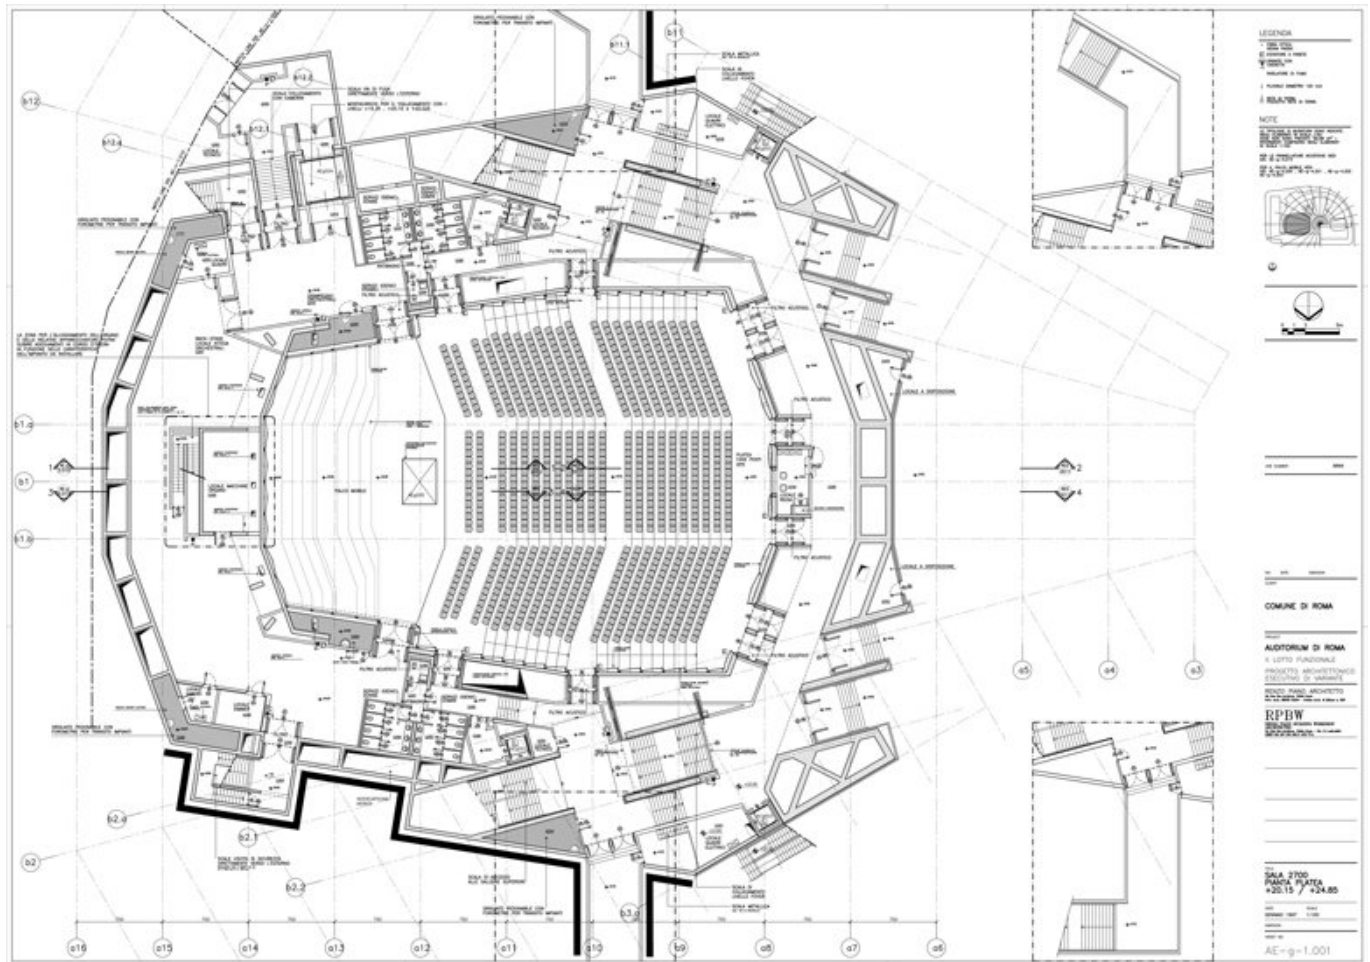

Title	2,700-seat hall - Stalls plan - Level +20.15 / +24.85
-------	---

Scale	1:100
-------	-------


Date	1997/01/01
------	------------

Drawing number	AE-g-1.001
----------------	------------


Drawing code	ROM_g_DW_002
--------------	--------------

Author	Renzo Piano Building Workshop
--------	-------------------------------


Copyright	Renzo Piano Building Workshop
-----------	-------------------------------

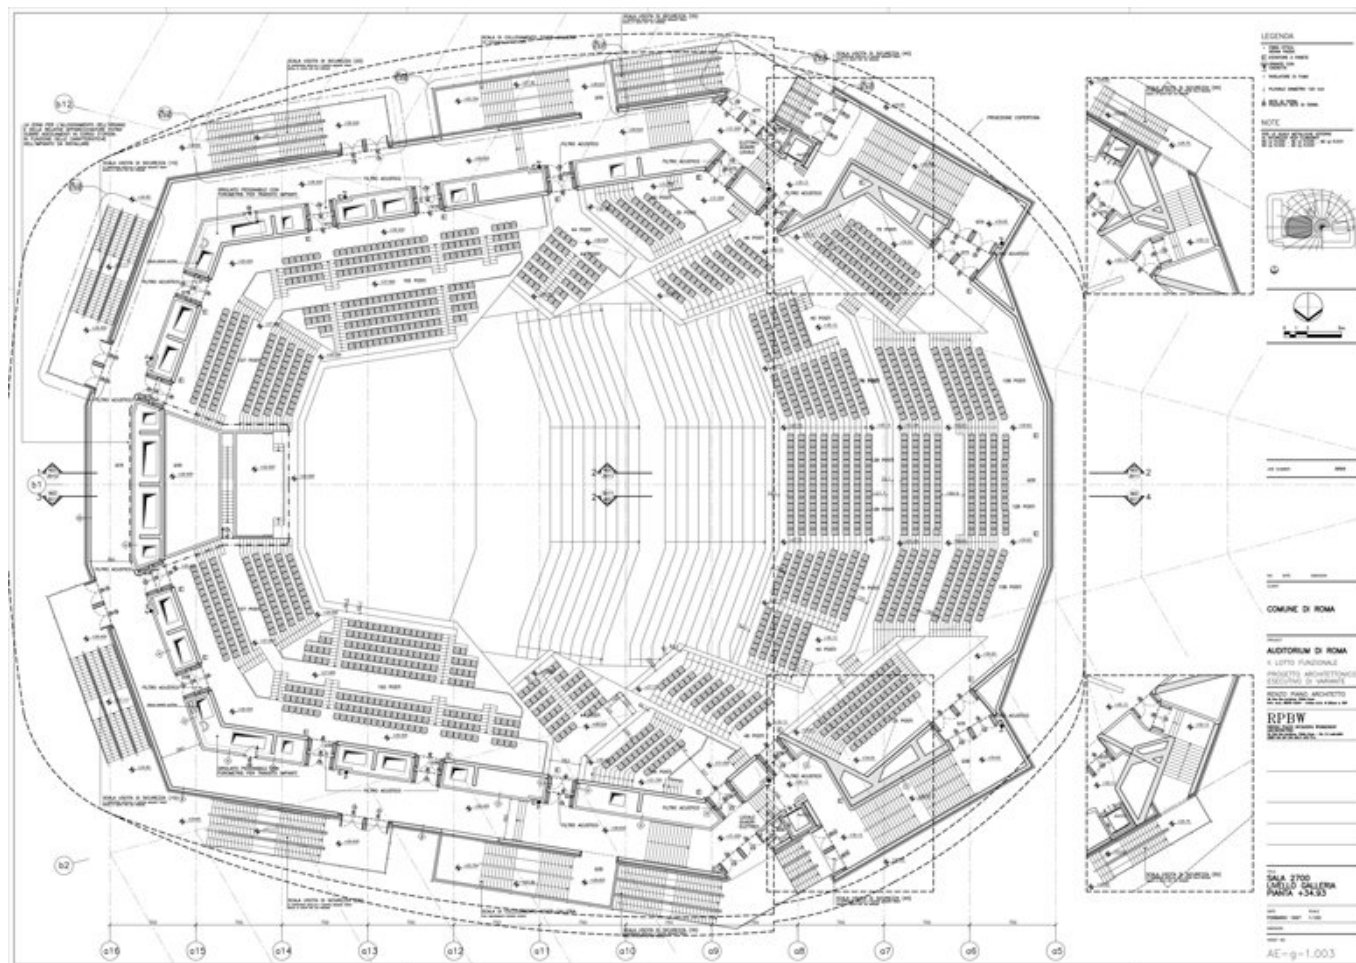


Title	2,700-seat hall - Balcony plan - Level + 34.93
Scale	1:100
Date	1997/01/01
Drawing number	AE-g-1.003
Drawing code	ROM_g_DW_004
Author	Renzo Piano Building Workshop
Copyright	Renzo Piano Building Workshop

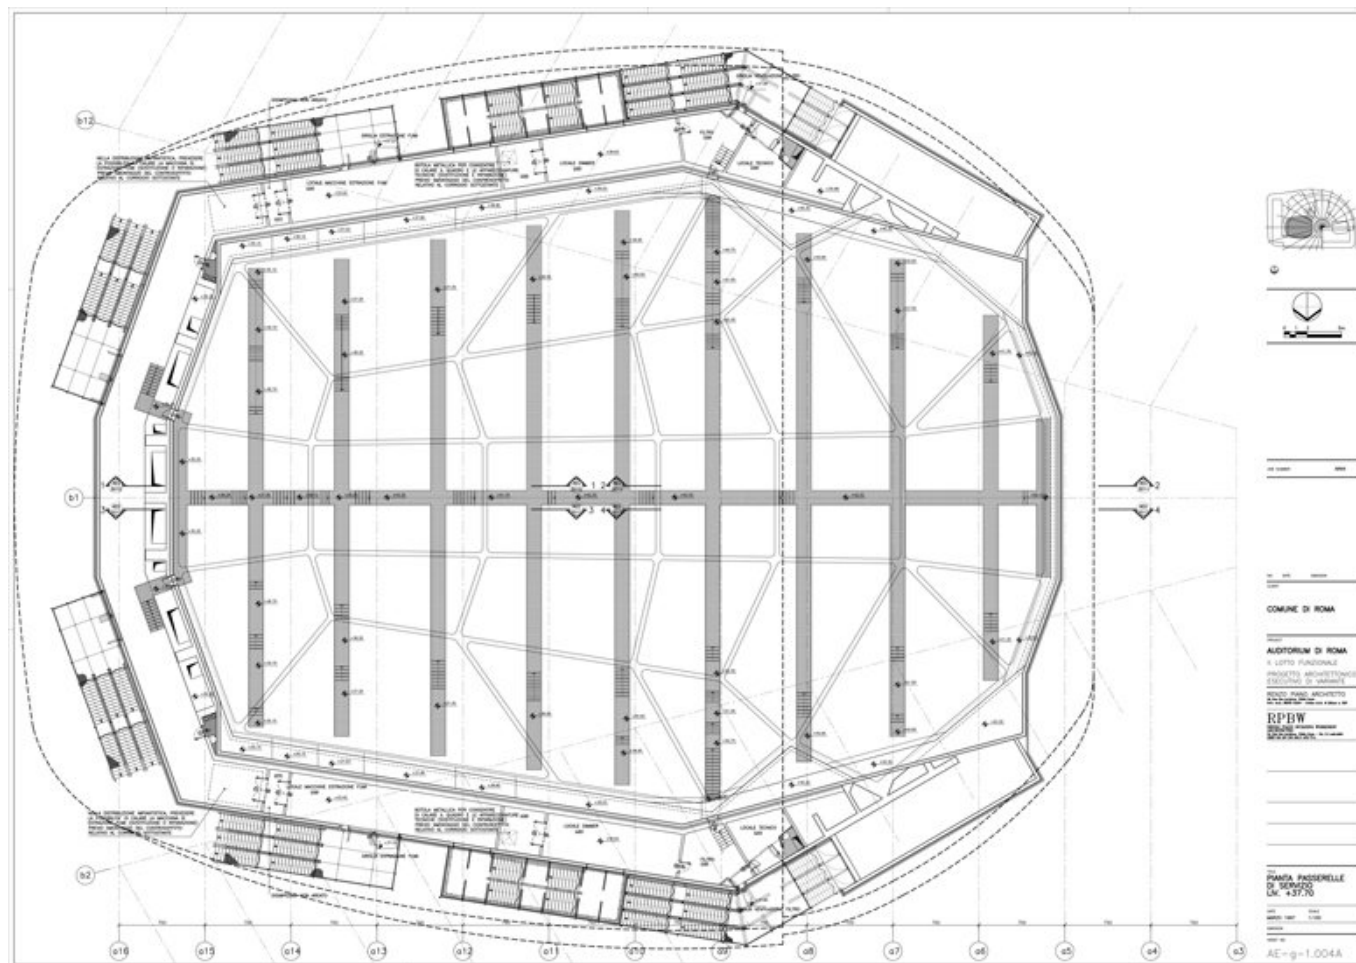


Title	2,700-seat hall - Gangways plan - Lev. +37.70
Scale	1:100
Date	1997/01/01
Drawing number	AE-g-1.004
Drawing code	ROM_g_DW_005
Author	Renzo Piano Building Workshop
Copyright	Renzo Piano Building Workshop

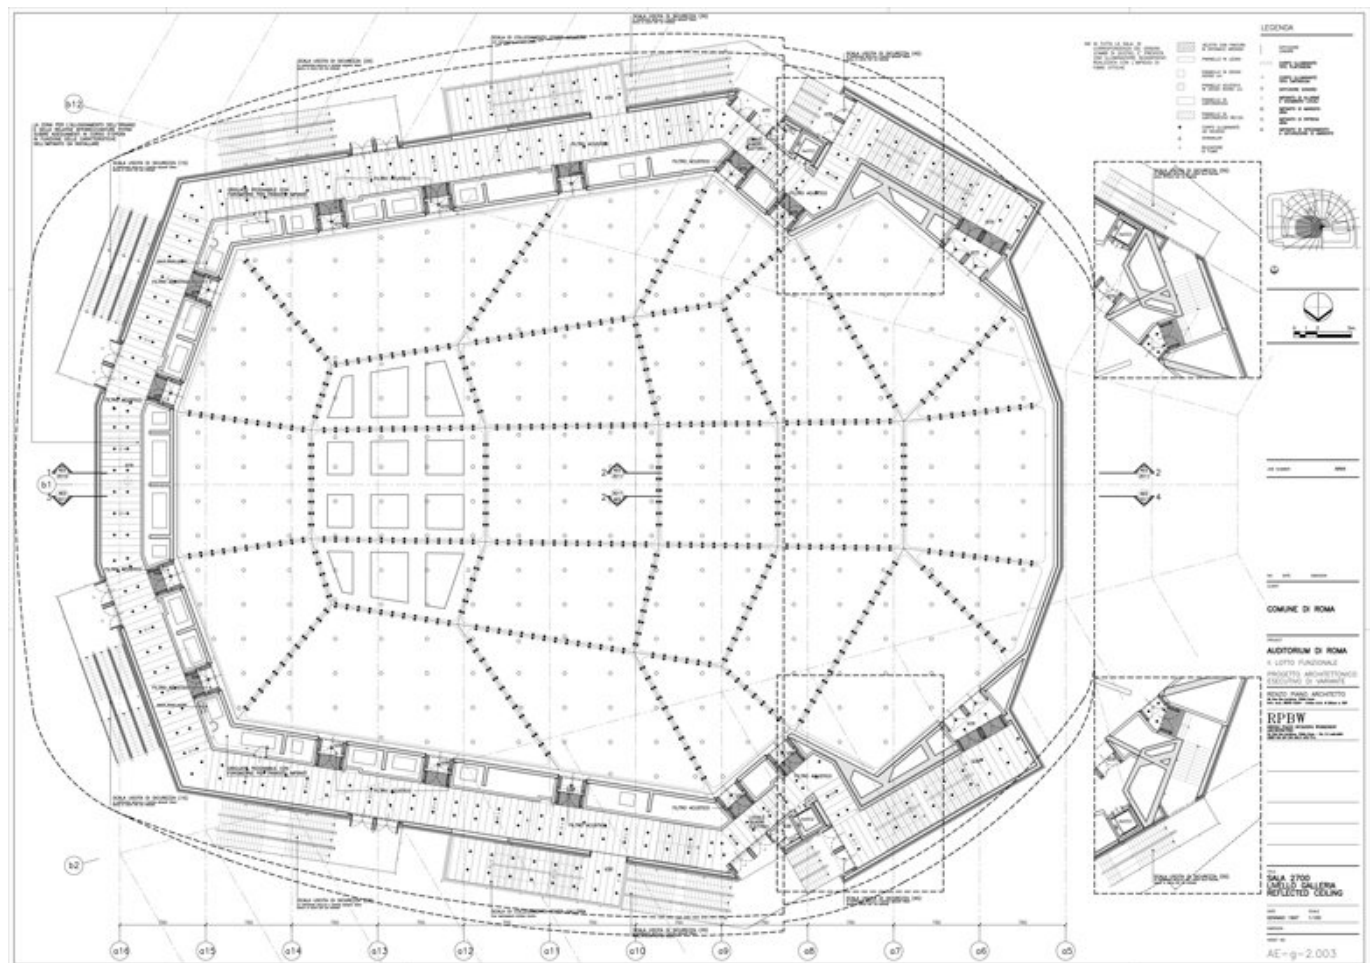

Title	2,700-seat hall - Balcony level - Reflected ceiling
Scale	1:100
Date	1997/01/01
Drawing number	AE-g-2.003
Drawing code	ROM_g_DW_007
Author	Renzo Piano Building Workshop
Copyright	Renzo Piano Building Workshop

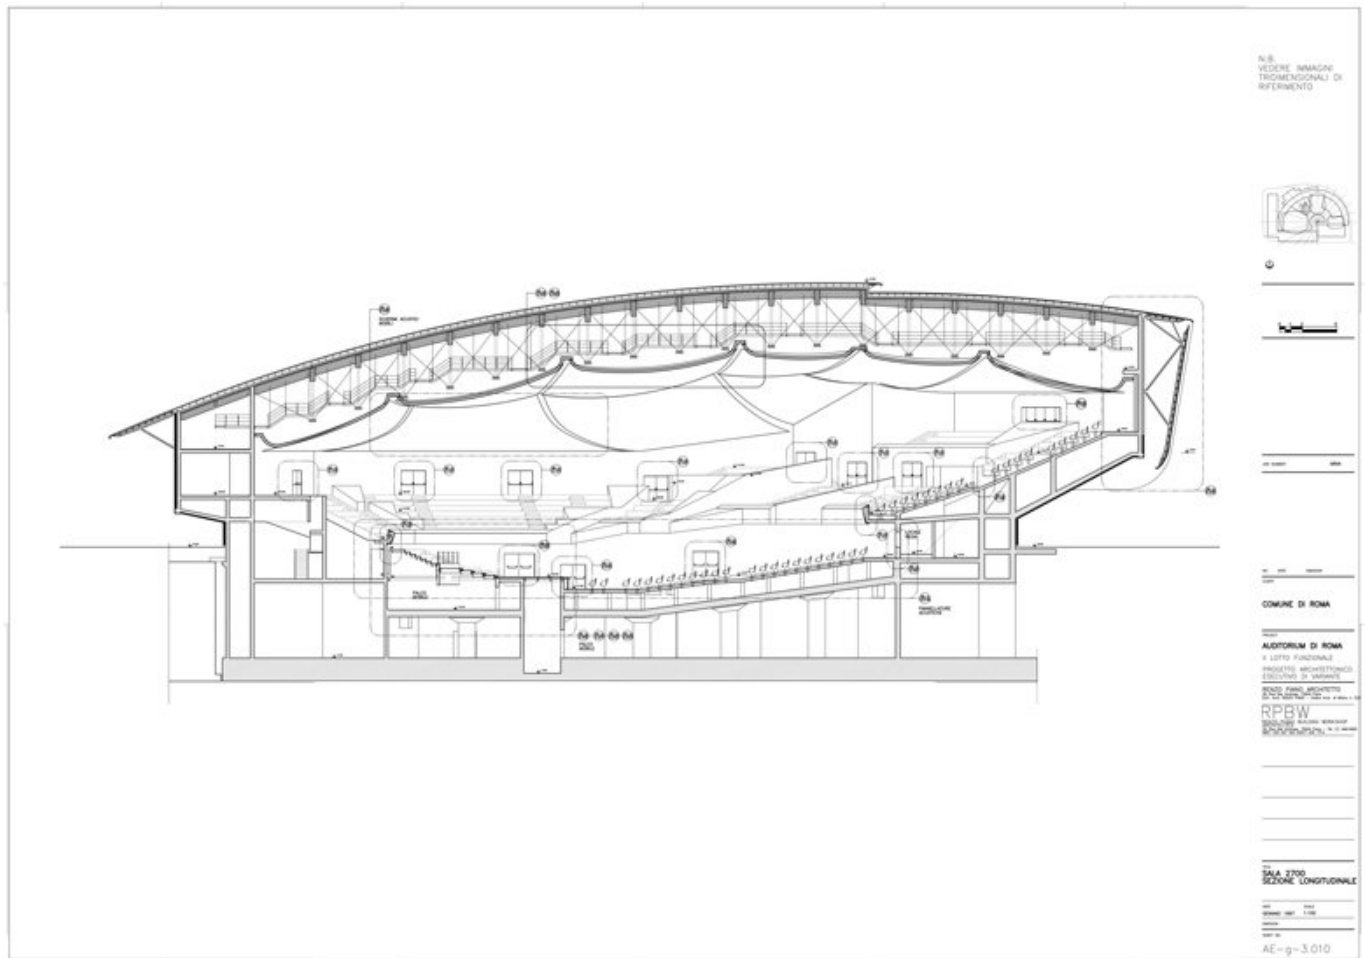

Title	2,700-seat hall Longitudinal section
Scale	1:100
Date	1997/01/01
Drawing number	AE-g-3.010
Drawing code	ROM_g_DW_001
Author	Renzo Piano Building Workshop
Copyright	Renzo Piano Building Workshop

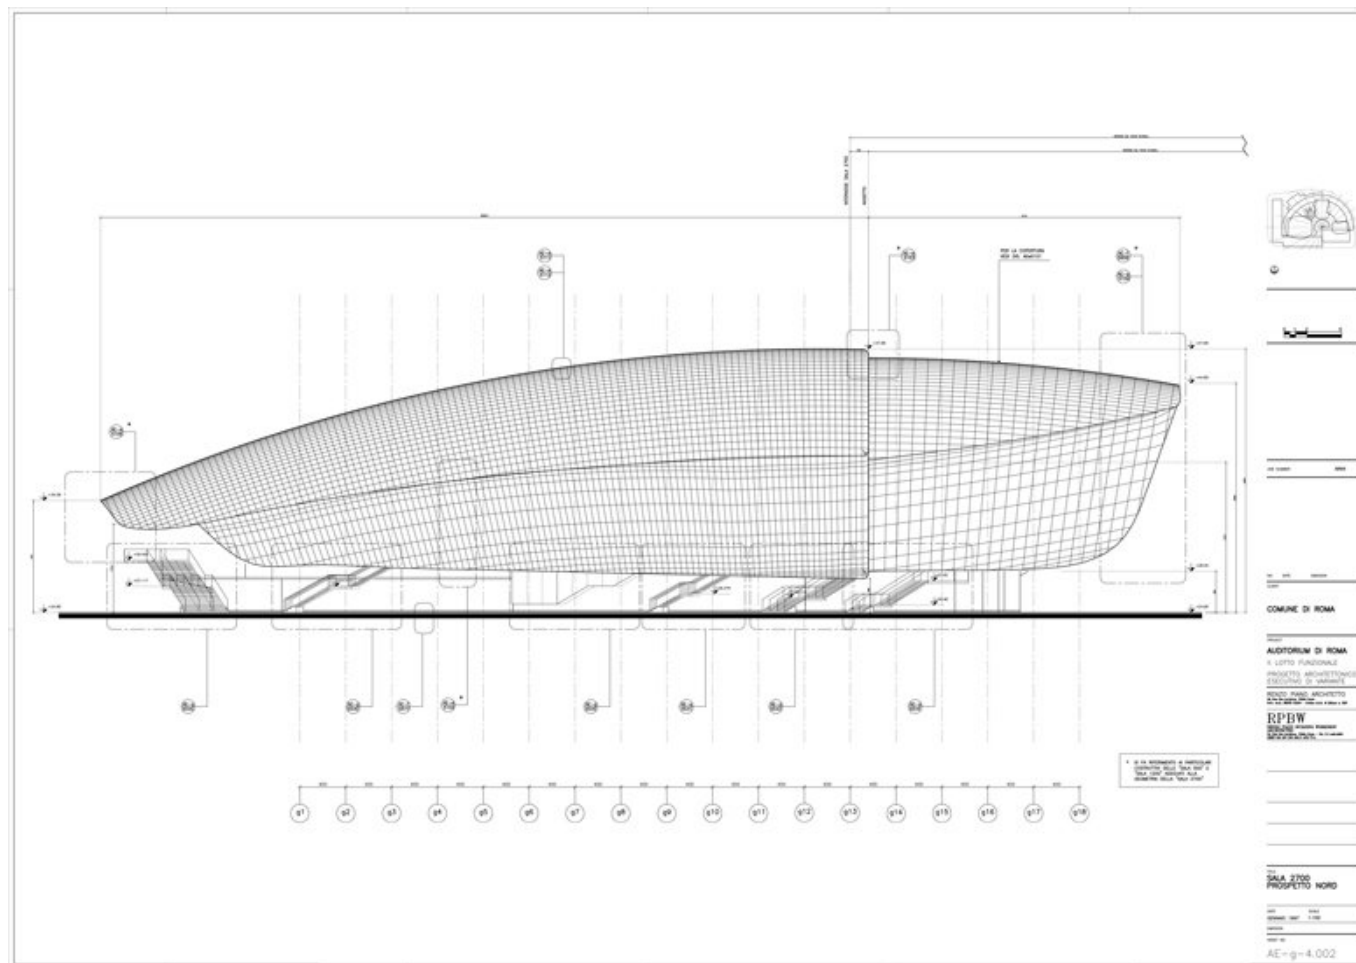

Title	2,700-seat hall - North Elevation
-------	-----------------------------------

Scale	1:100
-------	-------


Date	1997/01/01
------	------------

Drawing number	AE-g-4.002
----------------	------------


Drawing code	ROM_g_DW_009
--------------	--------------

Author	Renzo Piano Building Workshop
--------	-------------------------------


Copyright	Renzo Piano Building Workshop
-----------	-------------------------------

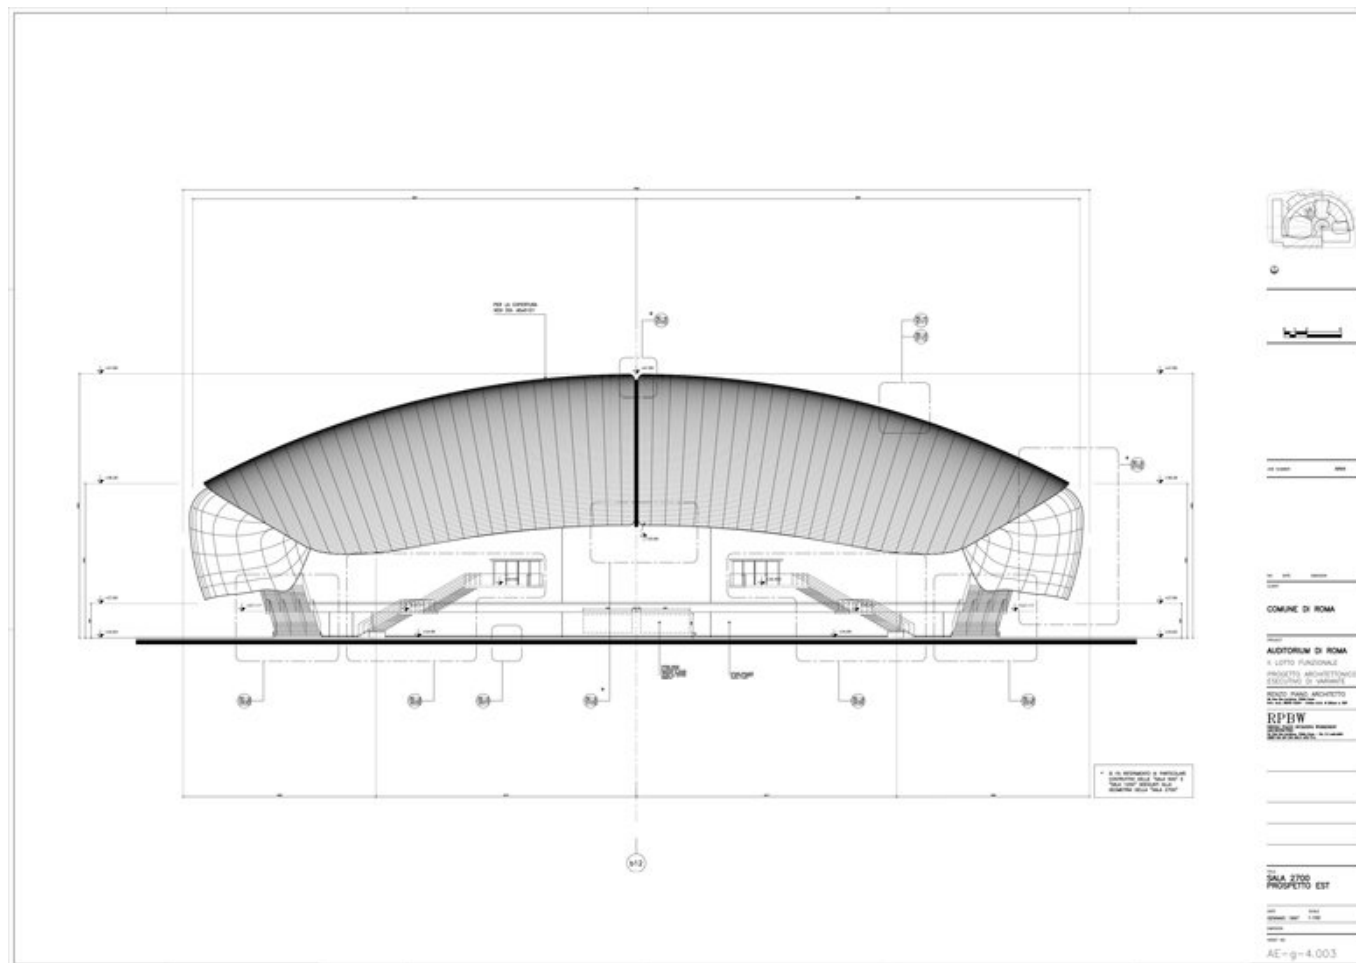


Title	2,700-seat hall - East Elevation
Scale	1:100
Date	1997/01/01
Drawing number	AE-g-4.003
Drawing code	ROM_g_DW_010
Author	Renzo Piano Building Workshop
Copyright	Renzo Piano Building Workshop

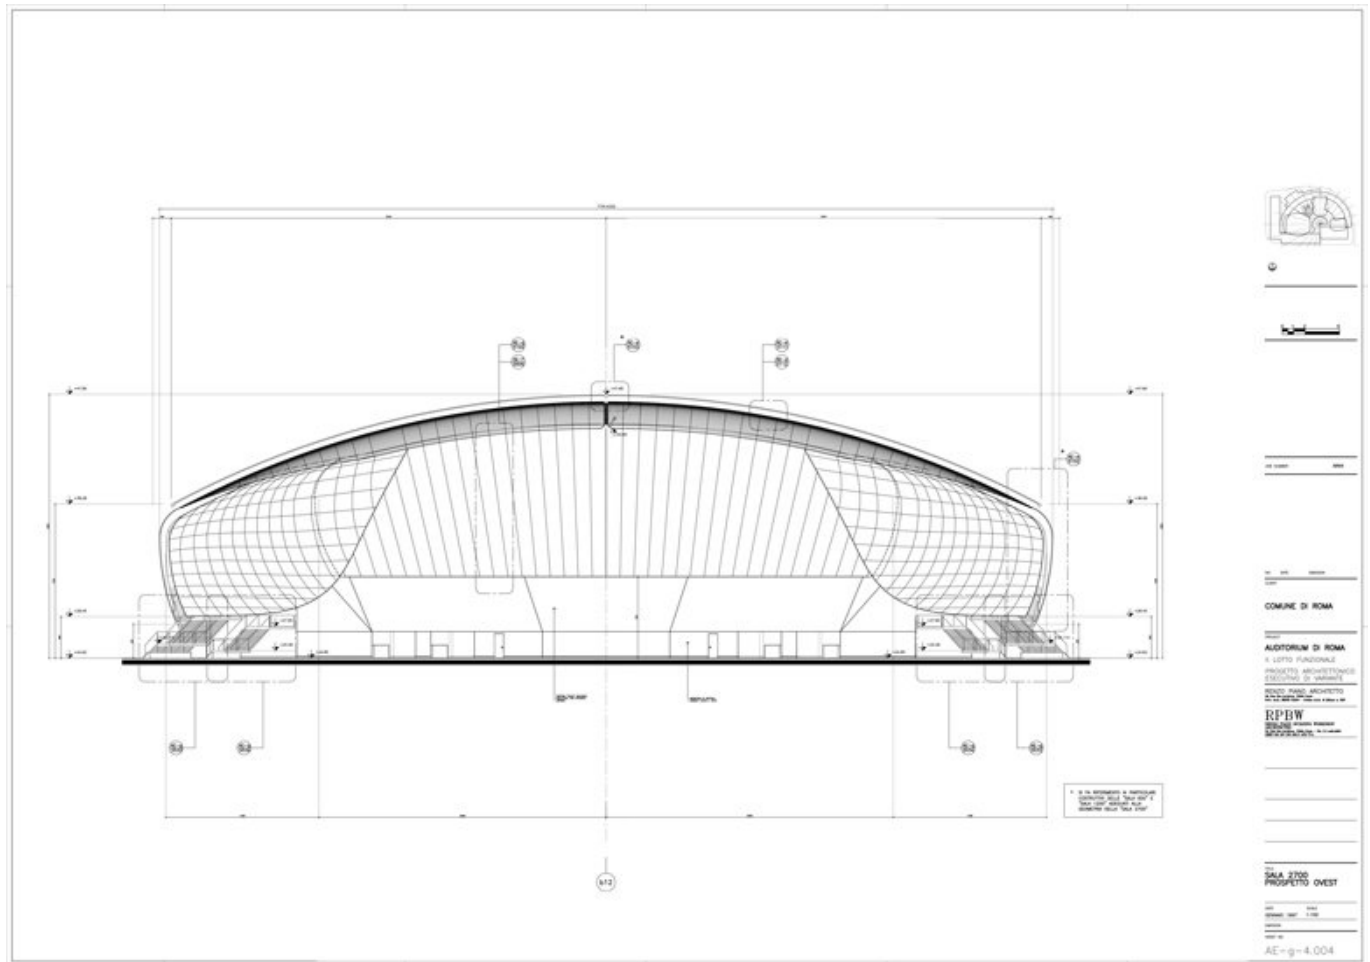

Title	2,700-seat hall - West Elevation
Scale	1:100
Date	1997/01/01
Drawing number	AE-g-4.004
Drawing code	ROM_g_DW_011
Author	Renzo Piano Building Workshop
Copyright	Renzo Piano Building Workshop

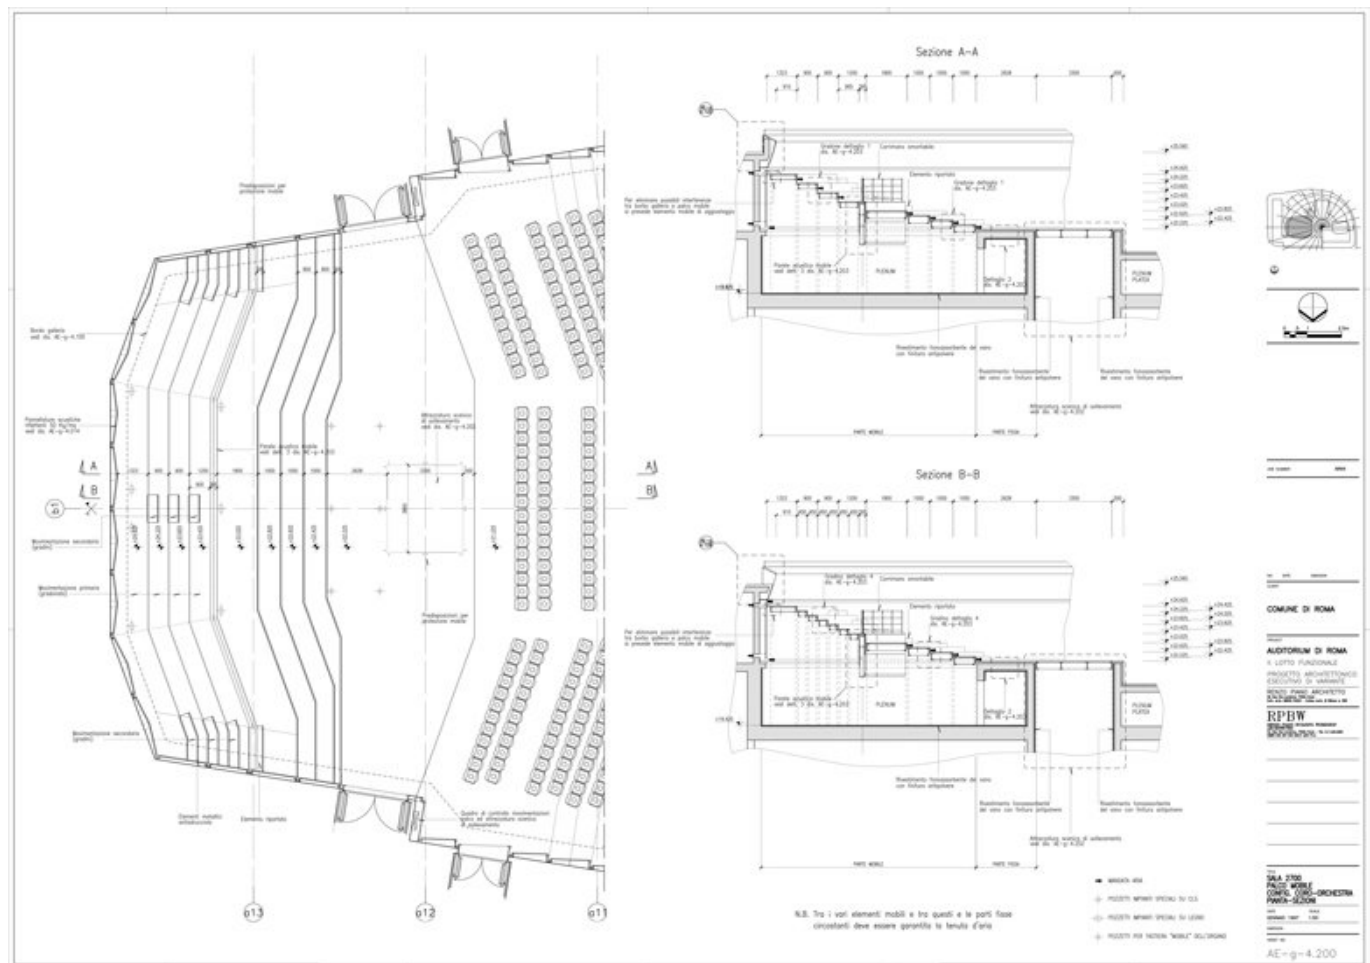

Title	2,700-seat hall - Mobile stage - Choir-Orchestra configuration
Scale	1:50
Date	1997/01/01
Drawing number	AE-g-4.200
Drawing code	ROM_g_DW_013
Author	Renzo Piano Building Workshop
Copyright	Renzo Piano Building Workshop

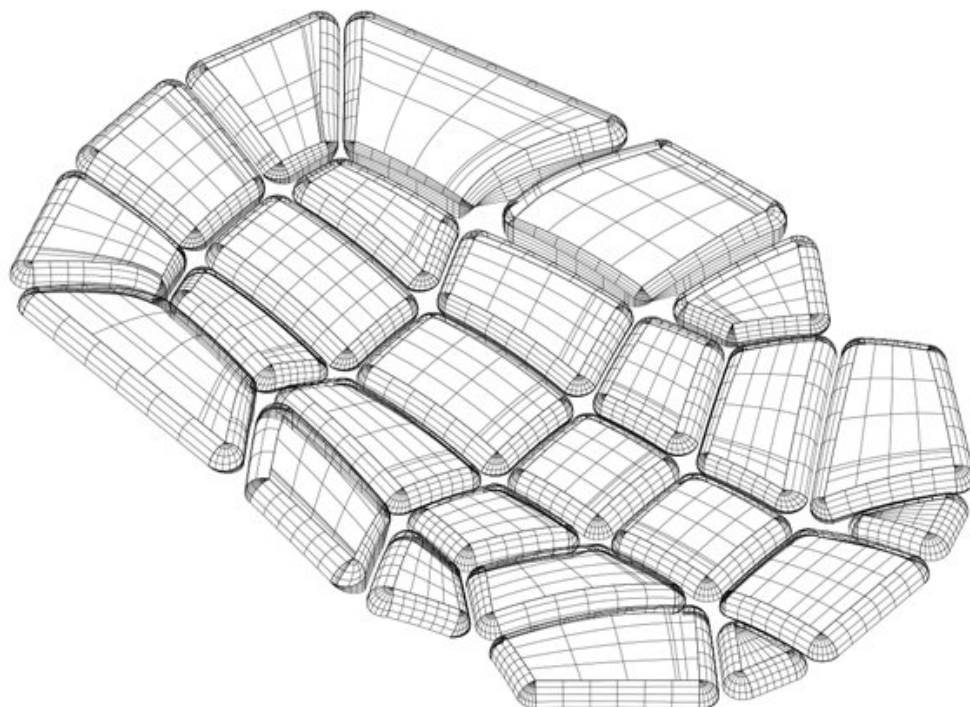

JOURNAL OF CLIMATE

[illegible]

COMUNE DI ROMA

AUDITORIUM ROMA

IL LOTTO FUNZIONALE

PROGETTO ARCHITETTONICO
ESECUTIVO DI VARIANTE

RENZO PIANO ARCHITETTO

RENEE PERRY, Managing Director,
30, East 5th Avenue, 10004 Paris
New York, 10004 Paris
Phone: 212-691-1111


RPBW

St. Rue Des Archives, 75004 Paris

2025 RELEASE UNDER E.O. 14176
 2025 RELEASE UNDER E.O. 14176
 2025 RELEASE UNDER E.O. 14176

SALA 2700

PANNELLATURE ACUSTICHE

VISTA ASSONOMETRICA

GENNAIO 1997 1:250


1000000

5427-90

AF-a-4.502

$$AE = g = 4.502$$

Title	2,700-seat hall - Acoustic panels - Isometric view
Scale	1:250
Date	1997/01/01
Drawing number	AE-g-4.502
Drawing code	ROM_g_DW_018
Author	Renzo Piano Building Workshop
Copyright	Renzo Piano Building Workshop

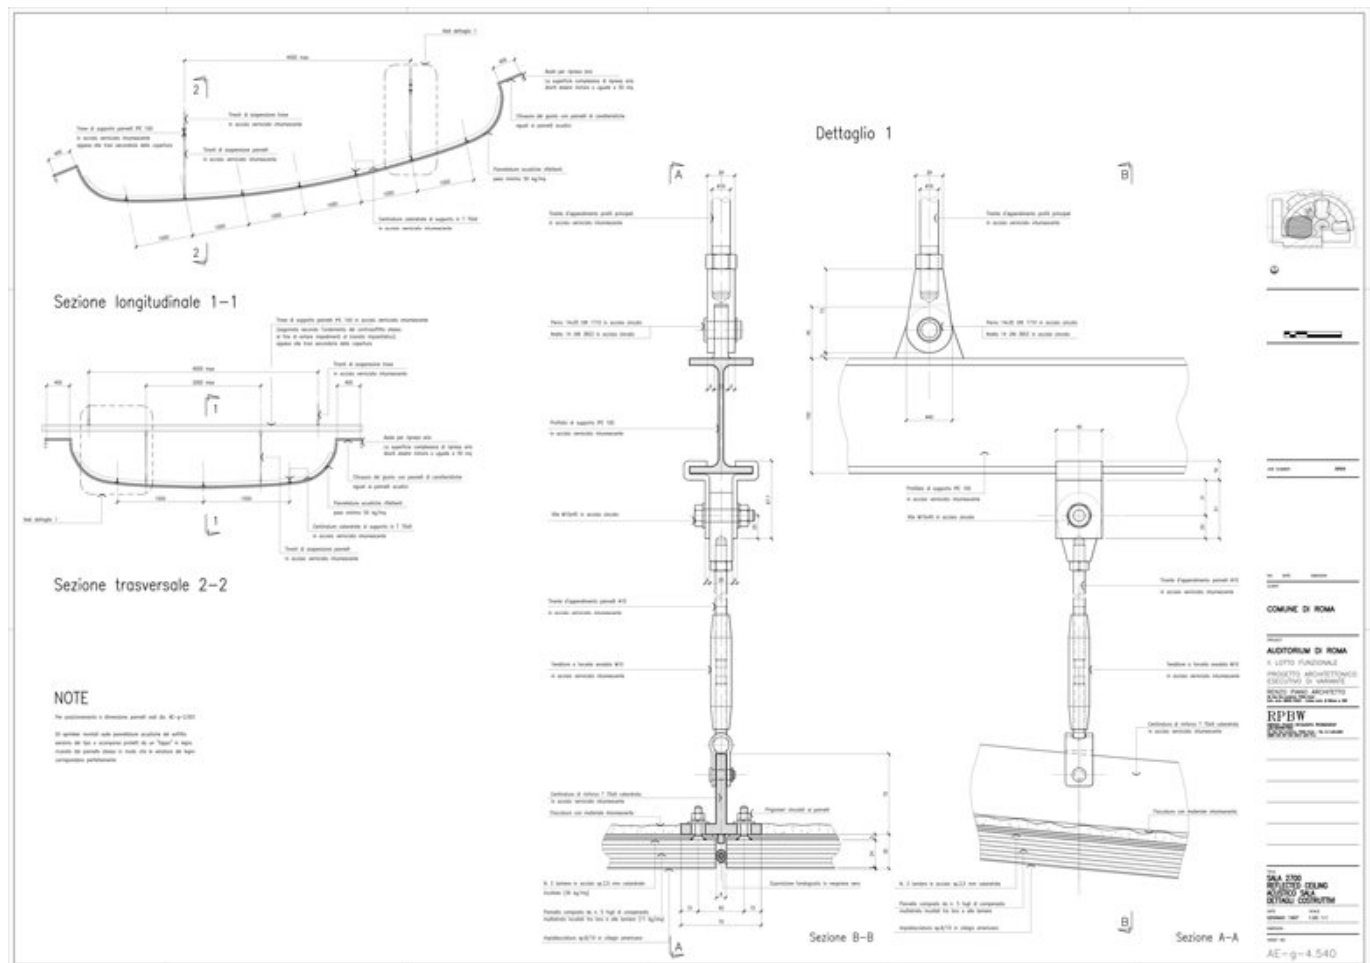

Title	2,700-seat hall - Acoustic - Construction details
Scale	1:20
Date	1997/01/01
Drawing number	AE-g-4.540
Drawing code	ROM_g_DW_017
Author	Renzo Piano Building Workshop
Copyright	Renzo Piano Building Workshop

Modelli



Title

Masterplan - General competition model

Date

1994-03-01

Model Code


ROM_MD_002_Z

Scale


1:2000

Model Author


RPBW - Renzo Piano Building Workshop Architects

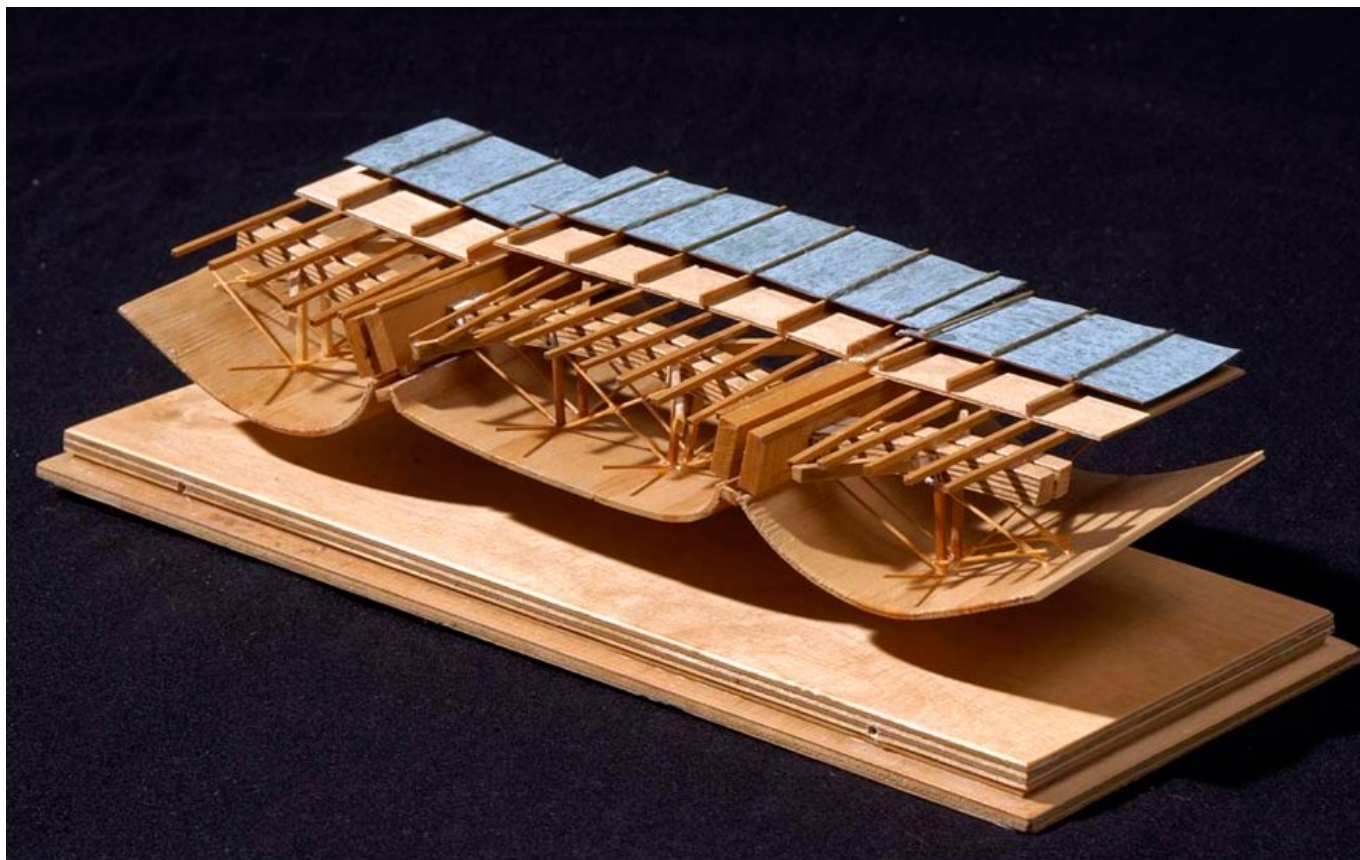

Title	2700 seat hall - Roof detail
Date	1994-03-01
Model Code	ROM_MD_003_T
Scale	1:20
Model Author	RPBW - Renzo Piano Building Workshop Architects

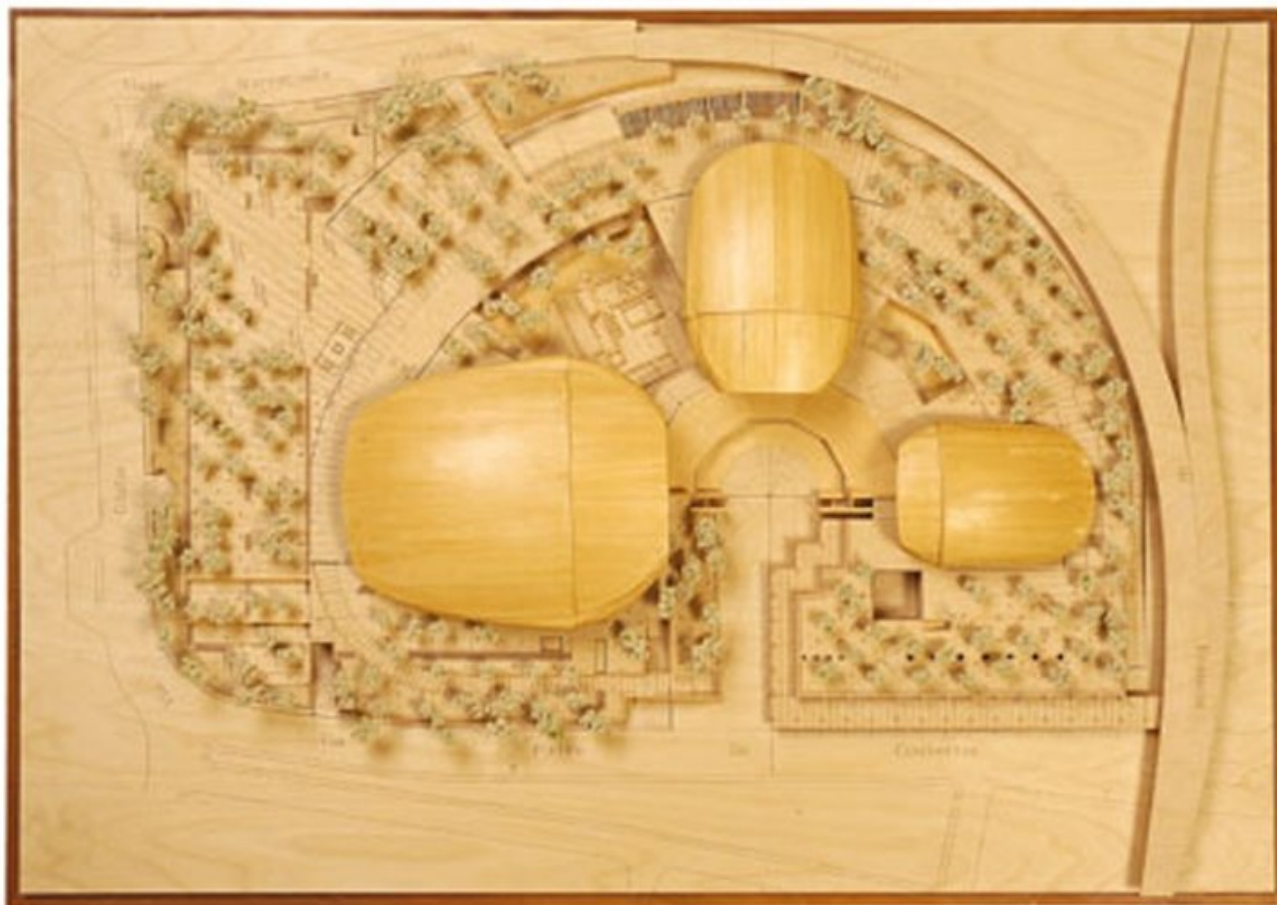

Title	Masterplan - General model with the Roman Villa
Date	2002-01-01
Model Code	ROM_MD_010_Z
Scale	1:500
Model Author	RPBW - Renzo Piano Building Workshop Architects

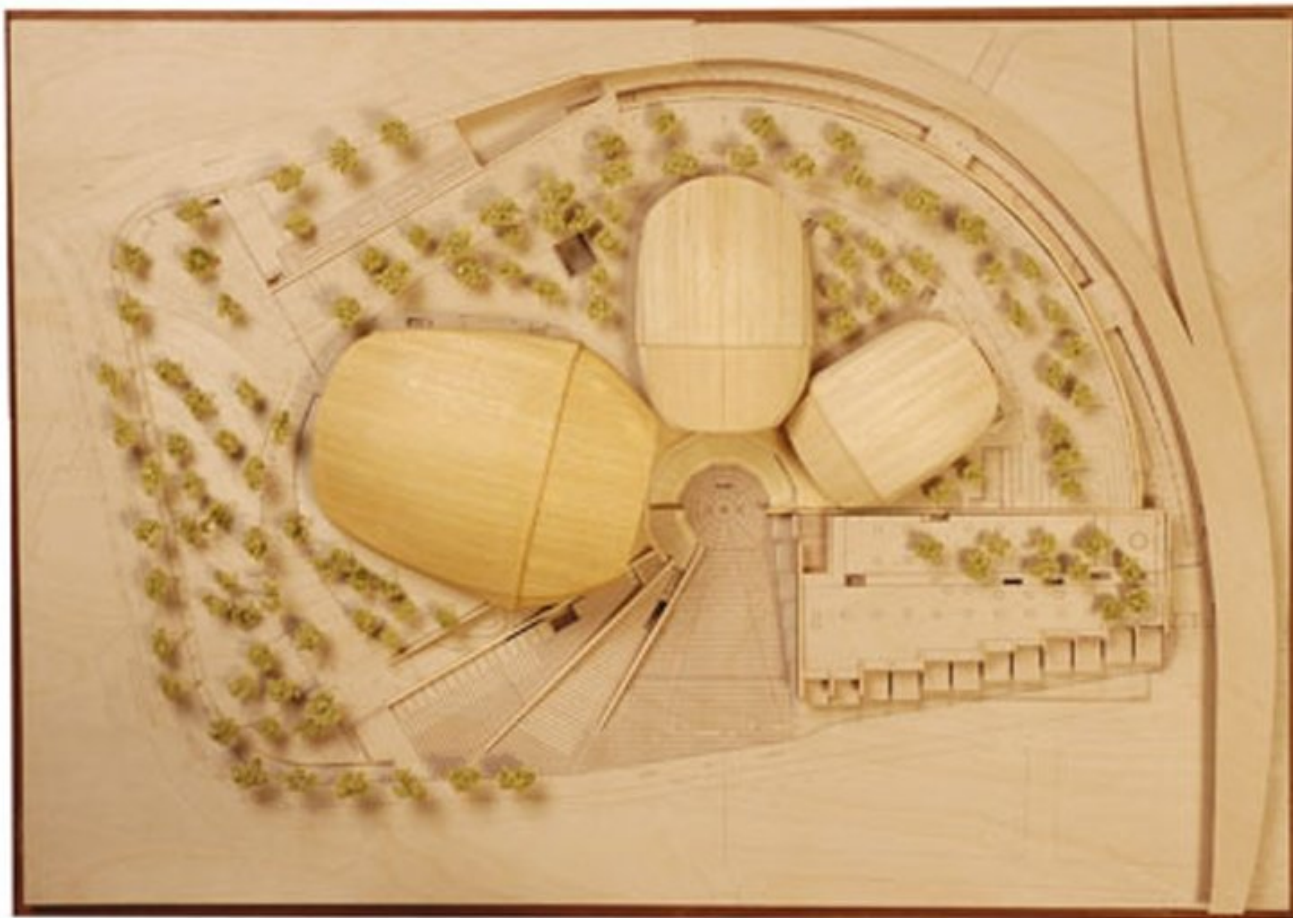

Title

Masterplan - General model before the
archaeological excavations

Date

Model Code

ROM_MD_011_Z

Scale

1:500

Model Author

RPBW - Renzo Piano Building Workshop Architects



Title

Room 2700 - Volumetric model

Date

1995-06-01

Model Code

ROM_MD_004_F

Scale

1:200

Model Author


RPBW - Renzo Piano Building Workshop Architects



Title	Room 1200 - Volumetric model
Date	1995-06-01
Model Code	ROM_MD_005_T
Scale	1:200
Model Author	RPBW - Renzo Piano Building Workshop Architects



Title	Room 500 - Volumetric model
Date	1995-06-01
Model Code	ROM_MD_006_Z
Scale	1:200
Model Author	RPBW - Renzo Piano Building Workshop Architects

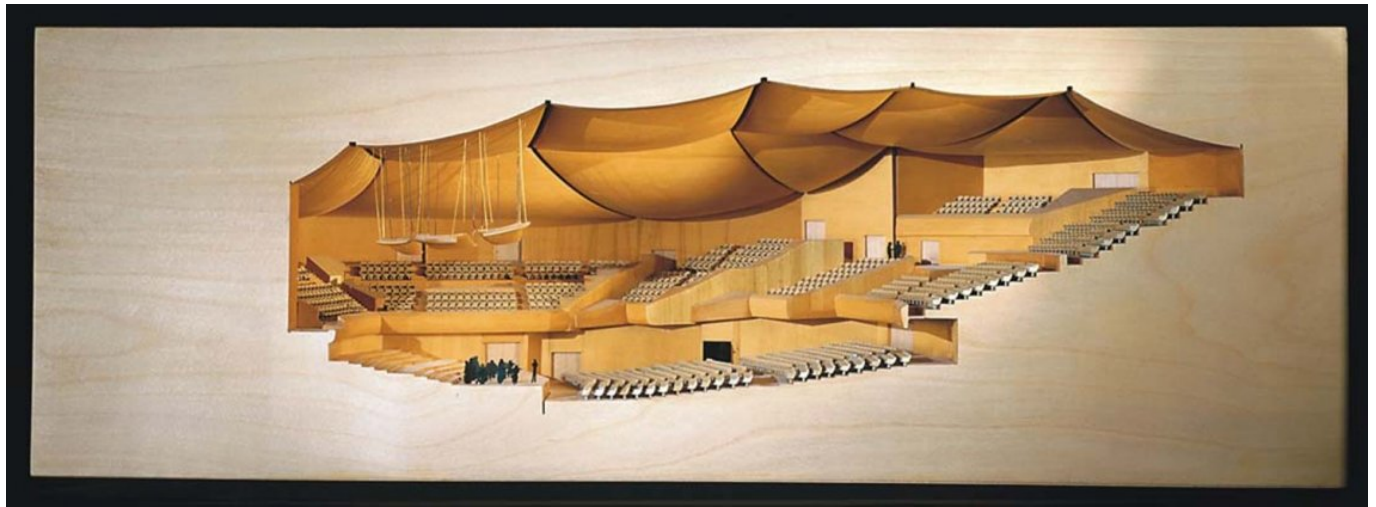

Title

Room 2700 - Cross section

Date

1996-06-01

Model Code


ROM_MD_0018_F

Scale


1:100

Model Author

RPBW - Renzo Piano Building Workshop Architects

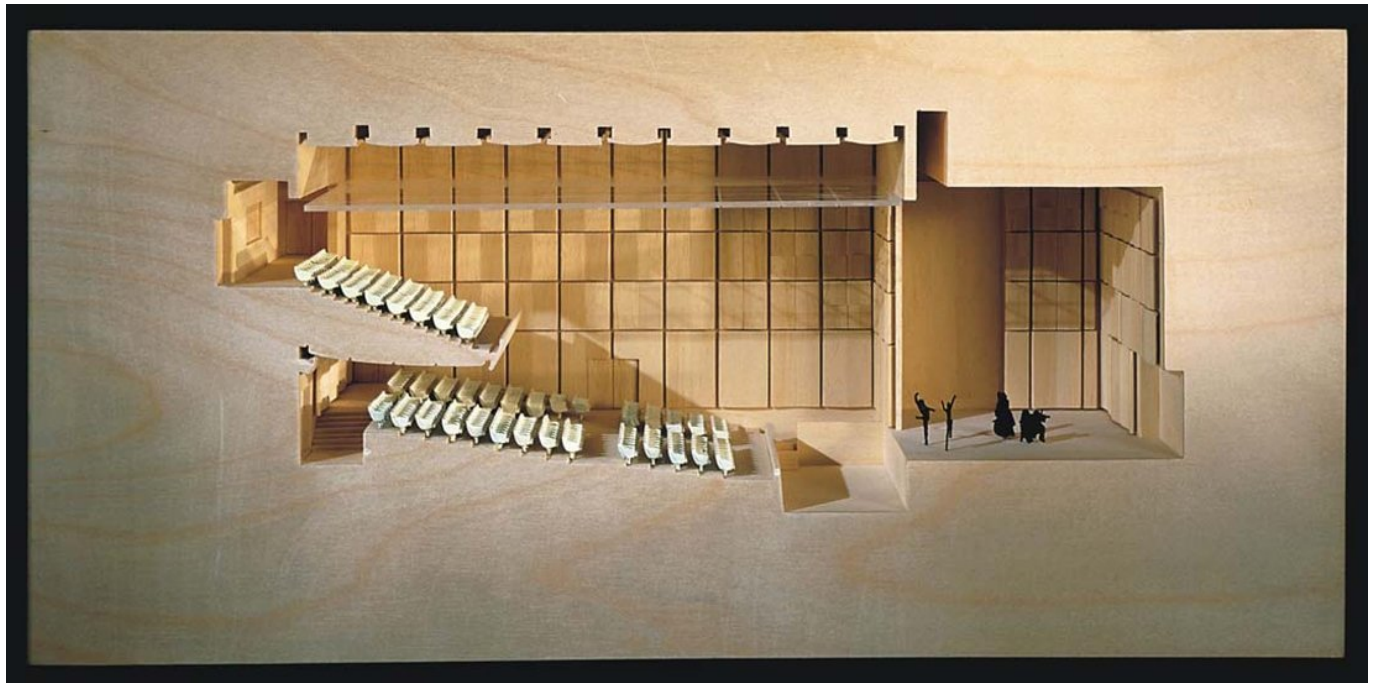

Title	Room 700 - Longitudinal section
Date	2001-05-01
Model Code	ROM_MD_0017_F
Scale	1:100
Model Author	RPBW - Renzo Piano Building Workshop Architects

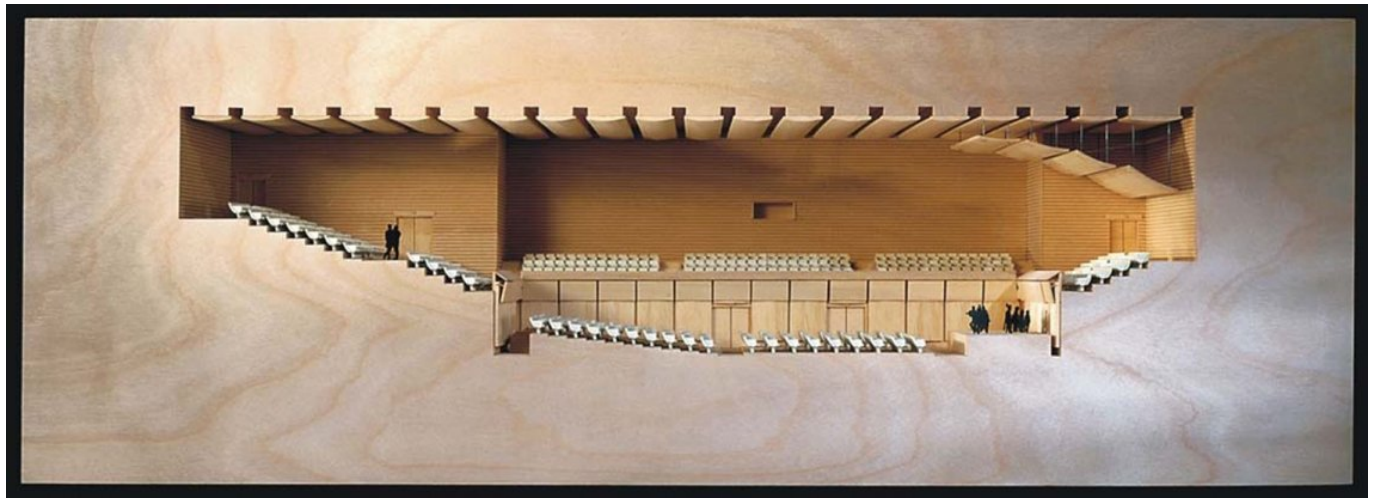

Title	Room 1200 - Longitudinal section
Date	1997-01-01
Model Code	ROM_MD_0016_F
Scale	1:100
Model Author	RPBW - Renzo Piano Building Workshop Architects



Title	Acoustics study model
Date	1996-02-01
Model Code	ROM_MD_034 a-b_T3
Scale	N/A
Model Author	RPBW - Renzo Piano Building Workshop Architects

