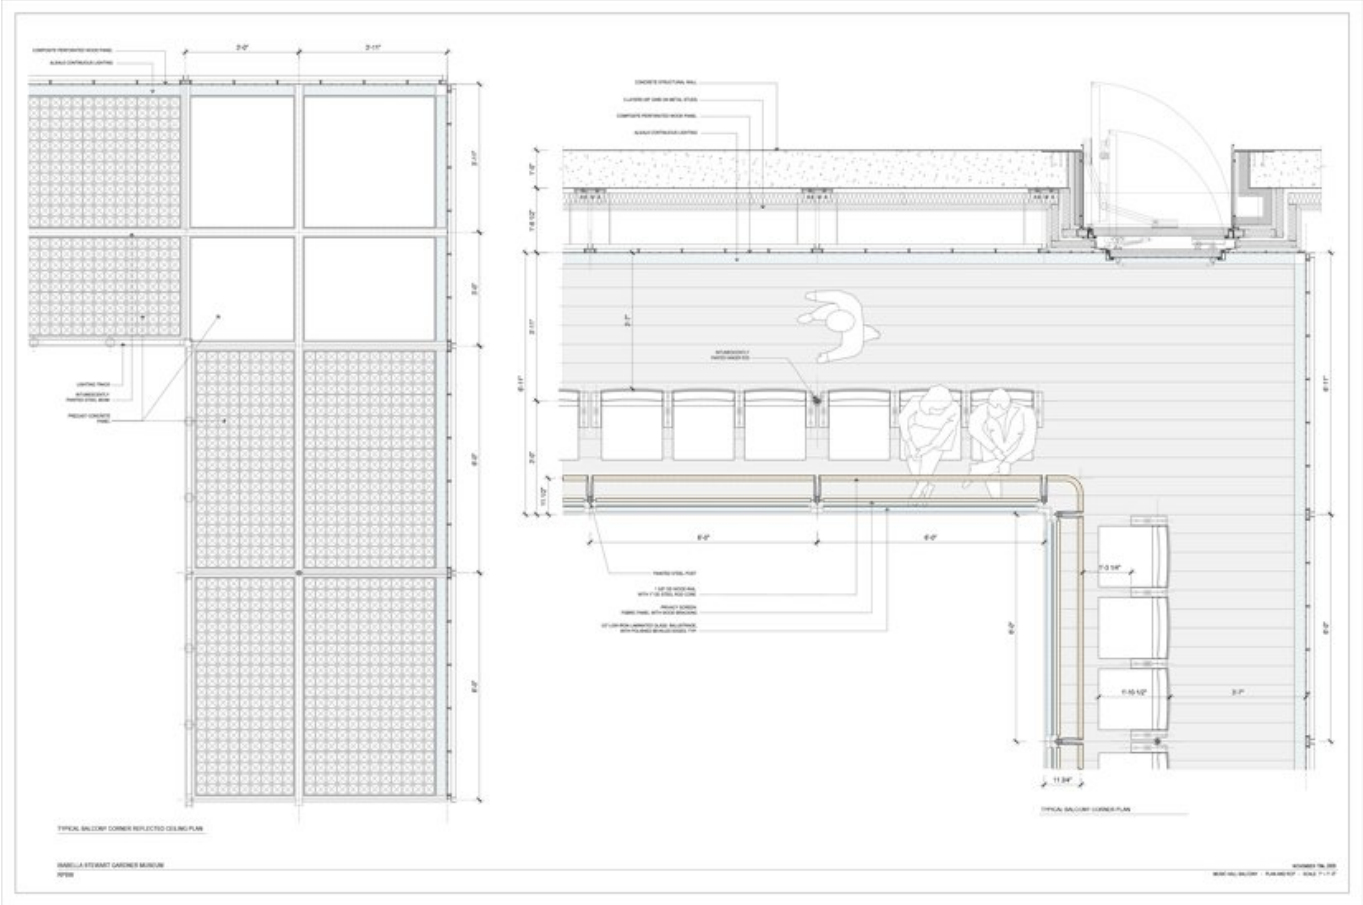

Title	Music Hall Balcony - Plan and RCP
Scale	1"=1'-0"
Date	2009/11/19
Drawing number	-
Drawing code	GAR_DW_018
Author	Renzo Piano Building Workshop
Copyright	Renzo Piano Building Workshop