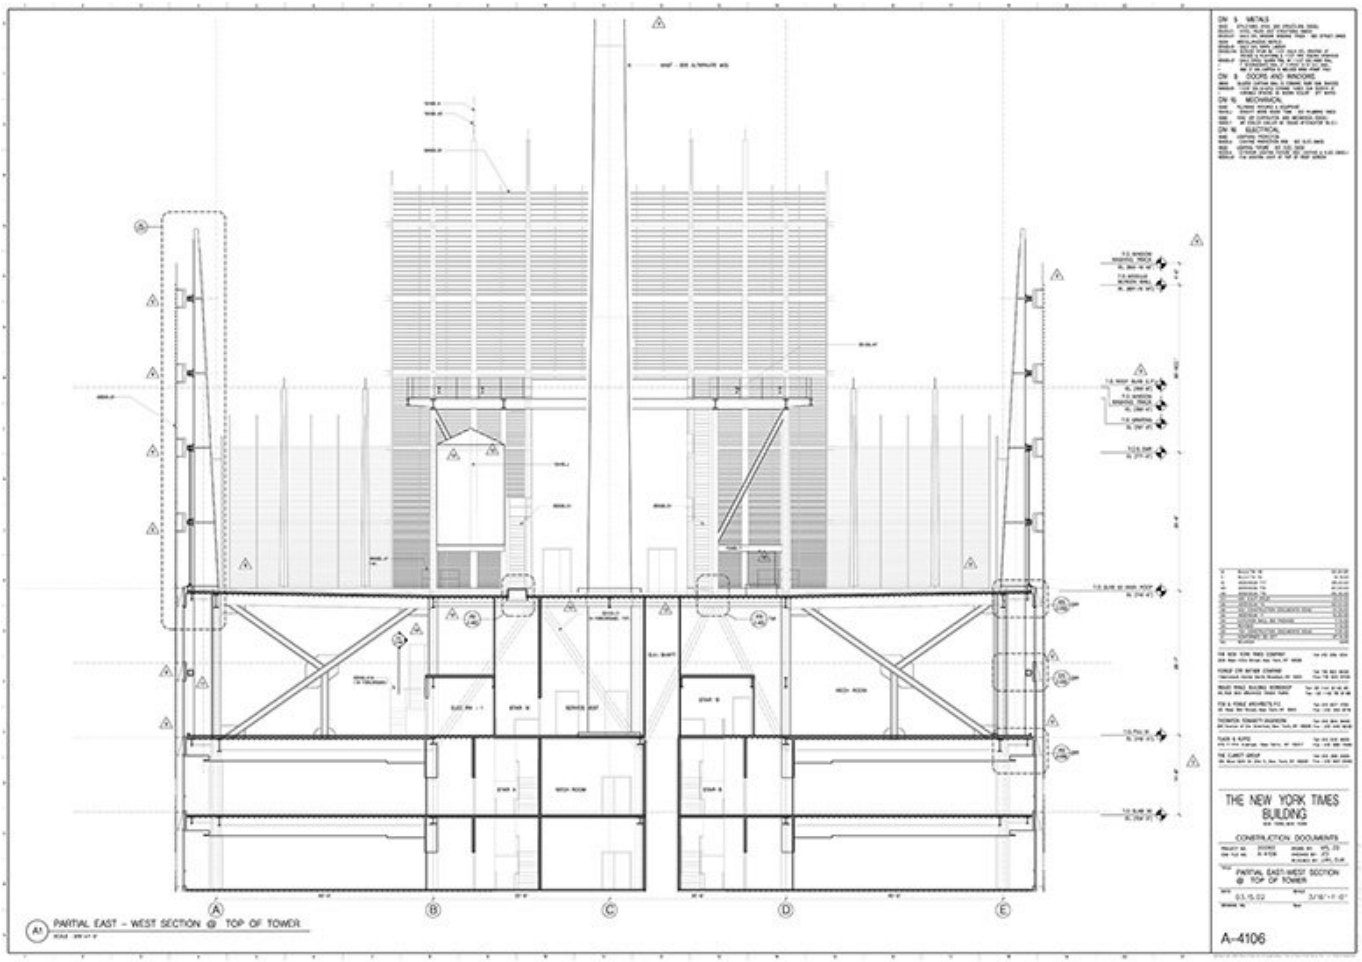

Title	Partial East-West Section @ Top Of Tower
Scale	3/16"=1'-0"
Size	A0
Date	2004/02/24
Drawing number	A-4106
Drawing code	NYT_DW_106
Author	Renzo Piano Building Workshop / Fox & Fowel Architects
Copyright	Renzo Piano Building Workshop / Fox & Fowel Architects