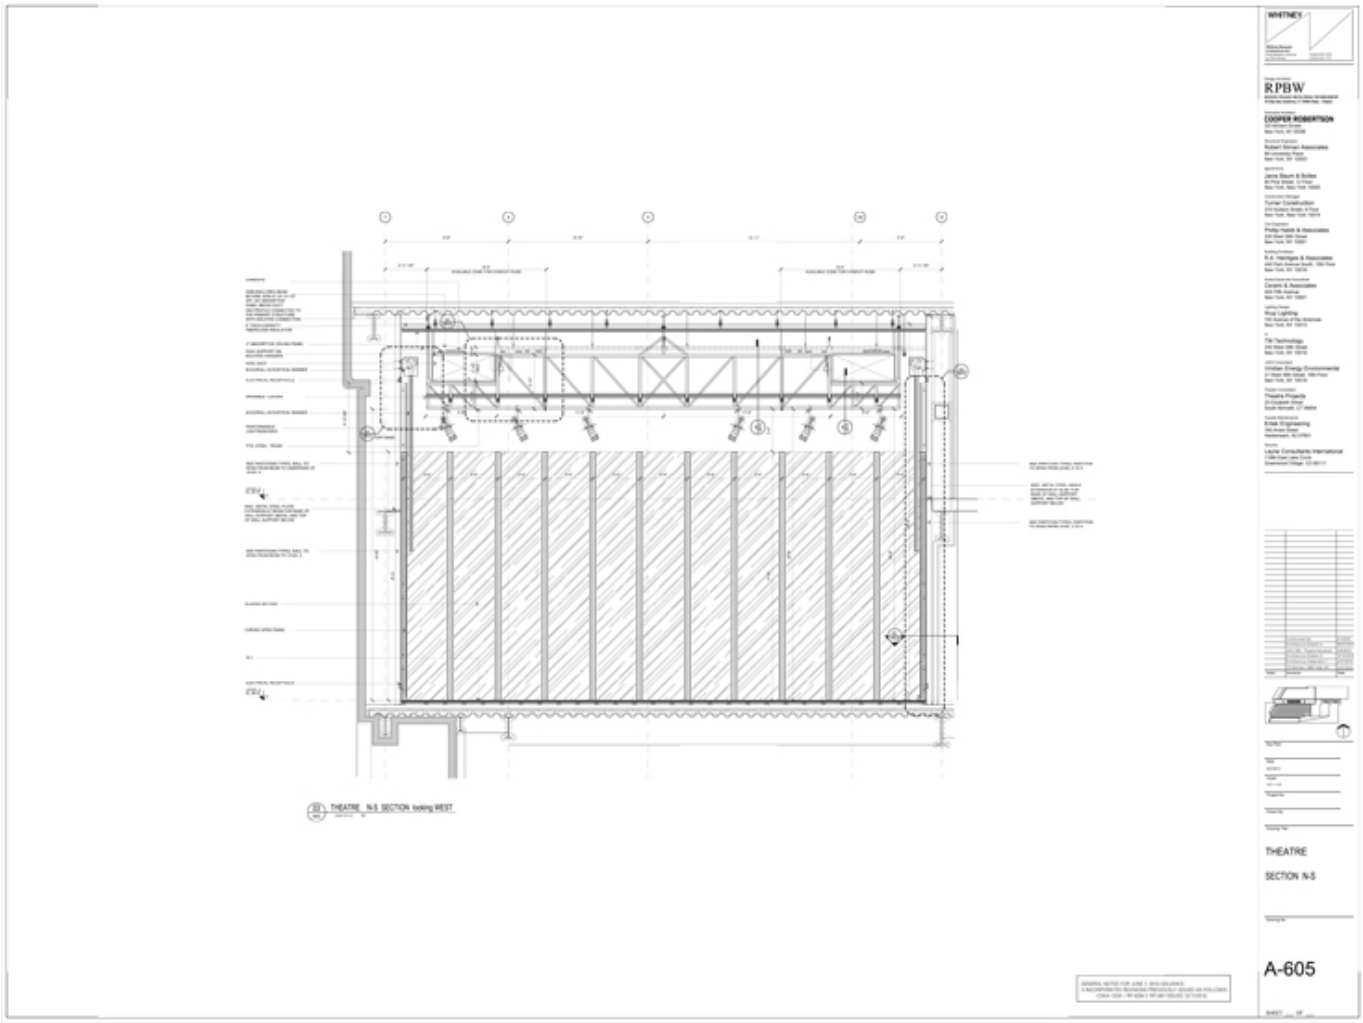

Title	Theatre - Interior Elevation
Scale	1/4"=1'-0"
Date	2015/05/01
Drawing number	A-605
Drawing code	WH3_DW_103
Author	Renzo Piano Building Workshop
Copyright	Renzo Piano Building Workshop