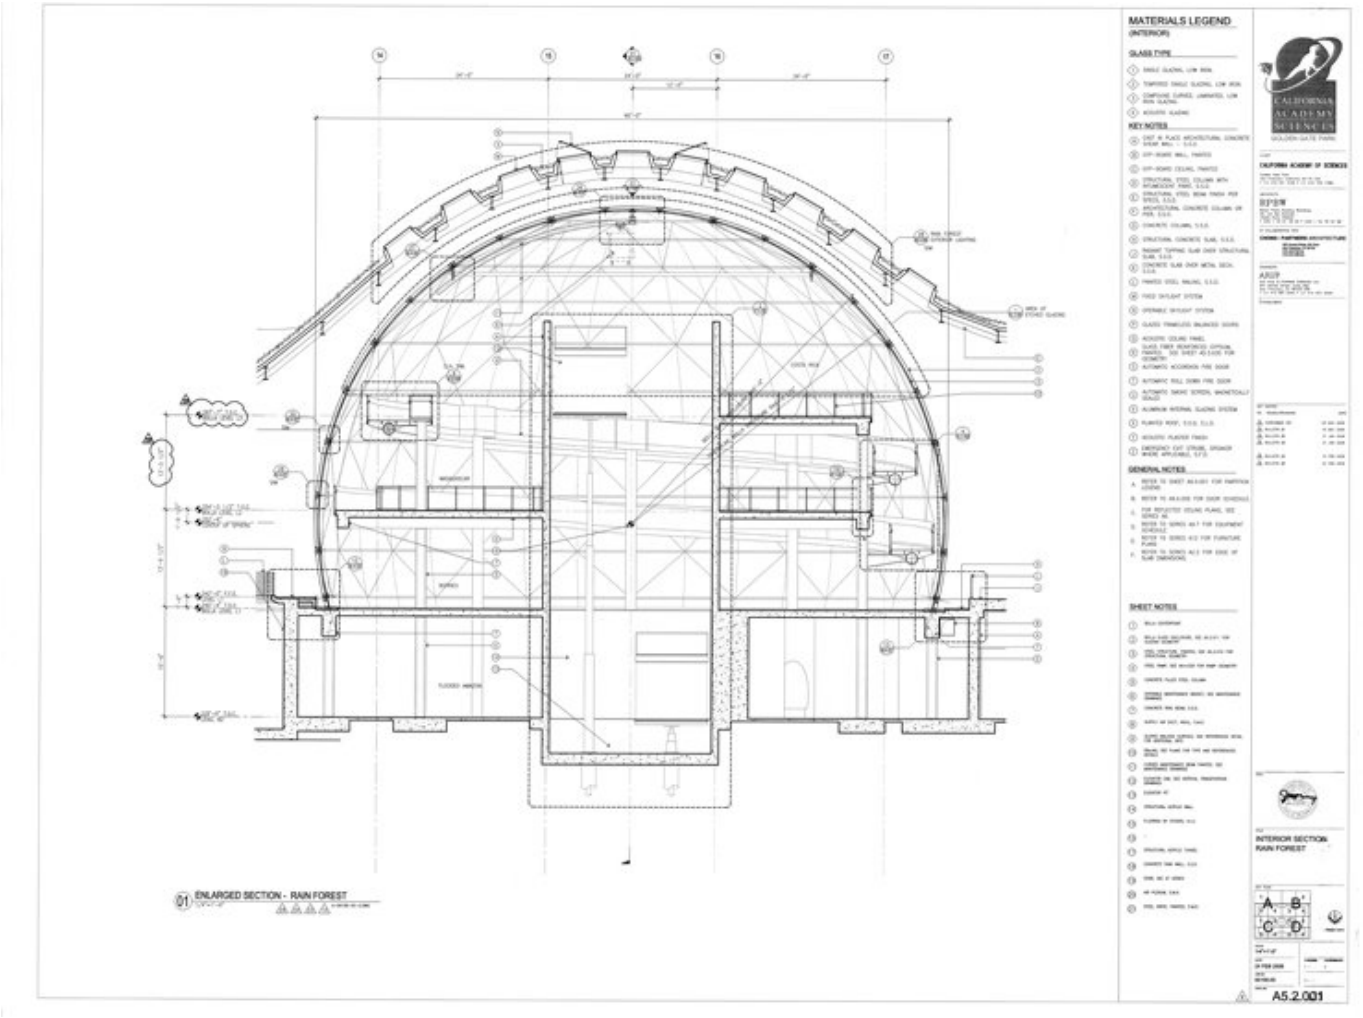

Title	Interior Section Rain Forest
Scale	1/4"=1'-0"
Date	2006/02/04

Drawing number	A5.2.001
Drawing code	SFR_DW_048
Author	Renzo Piano Building Workshop
Copyright	Renzo Piano Building Workshop