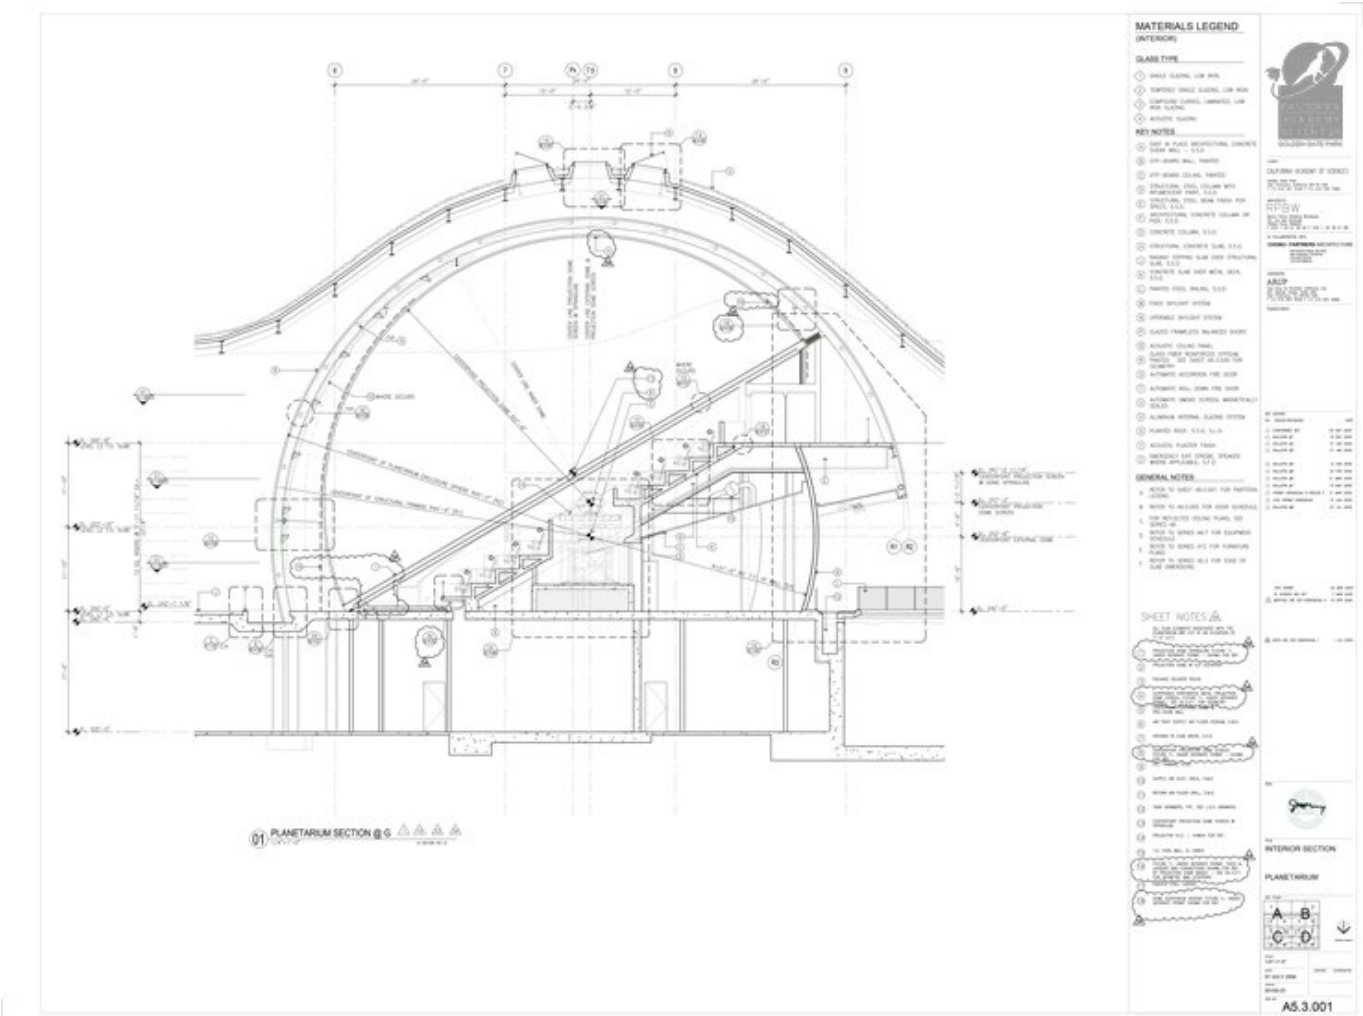

Title	Interior Section Planetarium
Scale	1/4"=1'-0"
Date	2006/07/07

Drawing number	A5.3.001
Drawing code	SFR_DW_053
Author	Renzo Piano Building Workshop
Copyright	Renzo Piano Building Workshop