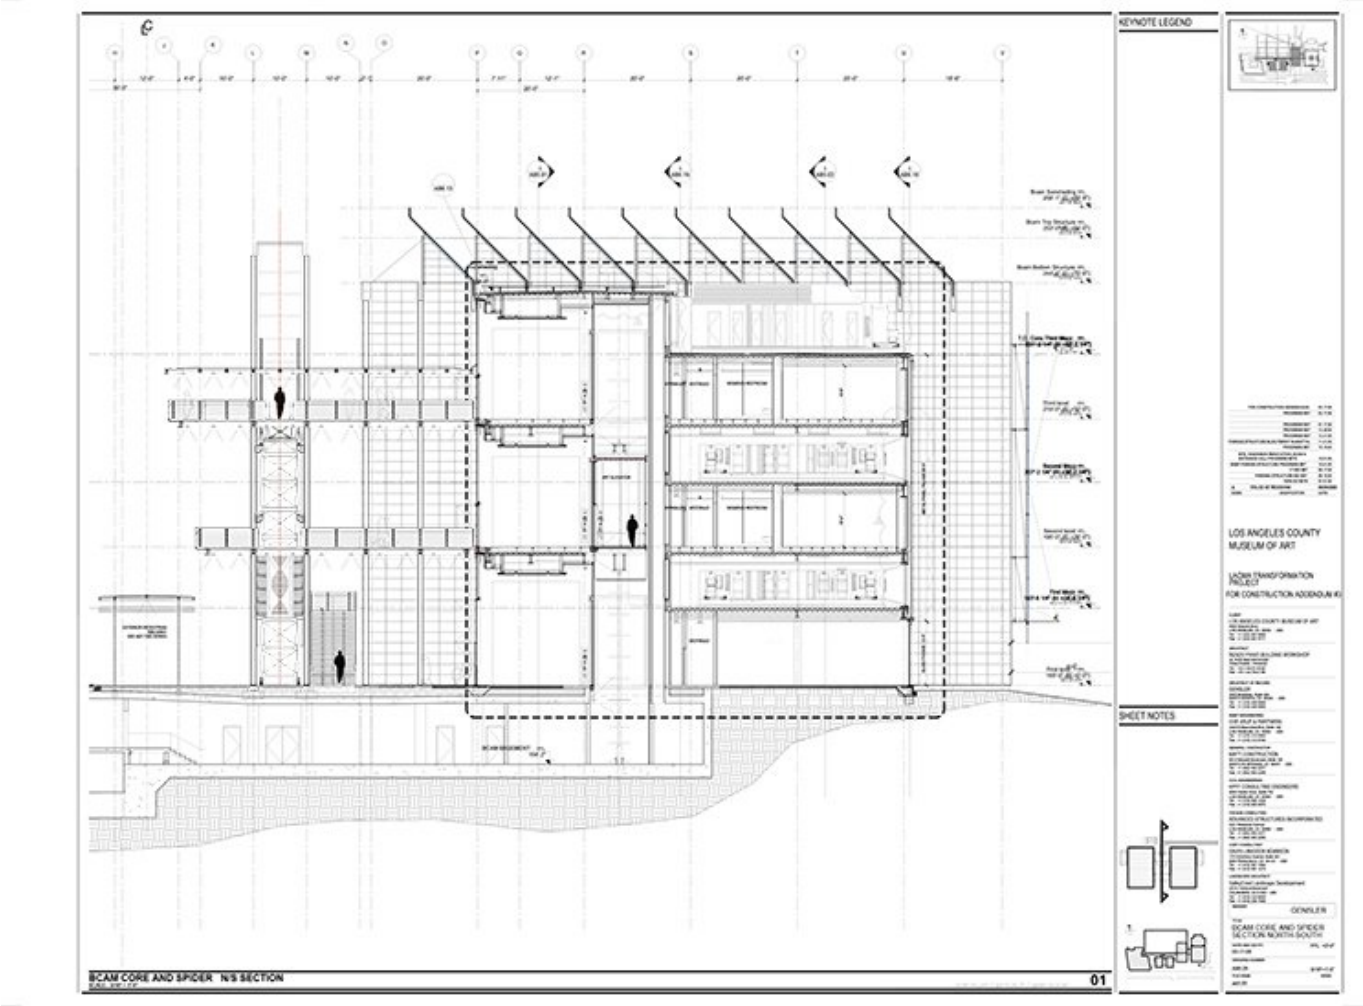

Title	BCAM core and spider north/south
Scale	3/16"=1'-0"
Size	Arch. E (48X36 inch.)
Date	2007/04/23
Drawing number	AB5.05
Drawing code	LAC_DW_018
Author	RPBW - Renzo Piano Building Workshop Architects
Copyright	RPBW - Renzo Piano Building Workshop Architects