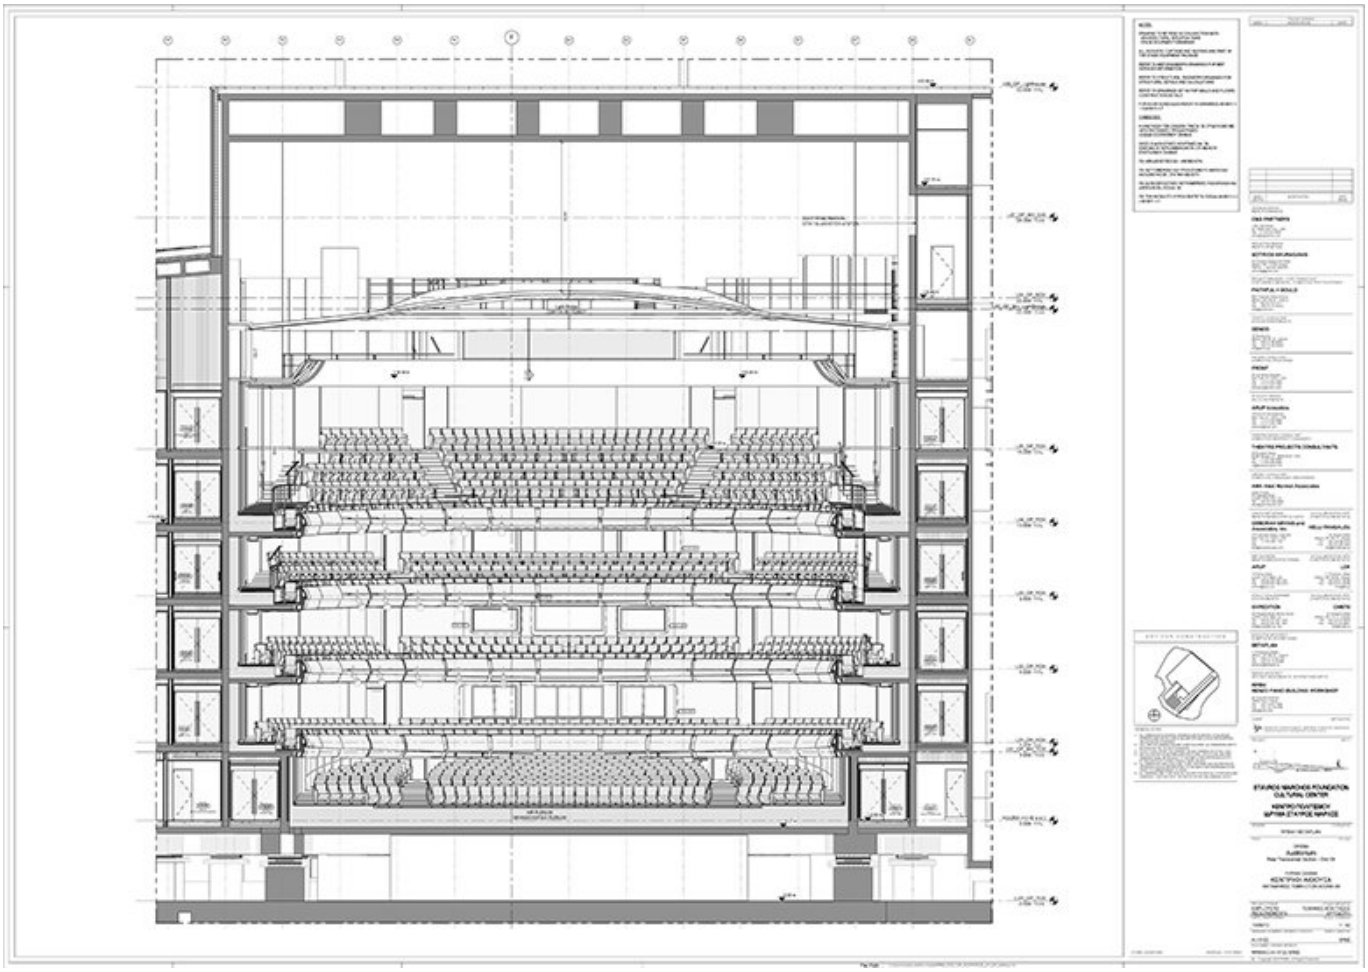

| | |
|---|---|
| Titolo | Auditorium - Rear transversal Section - Grid 54 |
| Scala | 1:50 |
| Dimensione | A0 |
| Data | 2012/06/15 |
| Numero Disegno | A1-5122 |
| Codice disegno | ATH_DW_132 |
| Autore | RPBW - Renzo Piano Building Workshop, architects in collaboration with Betaplan |
| Copyright | RPBW - Renzo Piano Building Workshop, architects in collaboration with Betaplan |